STATE OF TEXAS
COUNTY OF Blanco

The owner of land shown on this plat and whose name is subscribed hereto, and in person(s) or through a duly authorized agent, hereby subdivides this land according to the dimensions as shown. All roads to be constructed in this plat shall not be dedicated to any state, municipality or other government entity. They shall remain private roads.


By: Lee R Roper
President: Lee R. Roper
Rockin J Ranch, Ltd
P.O. Box 2202
Canyon Lake, Texas 78130

STATE OF TEXAS
Before me, the undersigned authority, on this day personally appeared Lee R. Roper, President of Rockin J Ranch, Ltd., known to me to be the person whose name is subscribed to the foregoing instrument, and acknowledged to me that they executed the same for the purposes herein expressed and in the capacity therein and herein set out and as the act and deed of said corporation.
Given under my hand and seal of office of Notary Public this 3 day of July . A.D., 2008.

Notary Public Mary Haynes MARY HAYNES
My Commission Expires: 08-01-2008

MARY HAYNES NOTARY PUBLIC STATE OF TEXAS EXPIRES 08-01-2008

NOTES:
(1) Plat prepared March 2008
(2) ● 1/2" iron bars set with cap (Soils 4602) at all lot corners, angles, points of curvature and points of tangency.
(3) The minimum front building set back is 30 feet, rear is 25 feet.
(4) The minimum side building set back is 10 feet.
(5) Easements of 25 feet in width along the front, and 10 feet in width along the sides and 20 feet along the rear, are reserved for drainage and utilities
(6) No structure in this subdivision shall be occupied until connected to a privately owned utility sewer company approved under the Rules of TCEQ.
(7) This property will be served with water and sewer by a private owned utility company approved under the Rules of TCEQ.
(8) DOES NOT LIE WITHIN THE EDWARDS AQUIFER RECHARGE ZONE.
(9) None of this property lies within an Extraterritorial Jurisdiction of a city.
(10) This subdivision lies in Flood Zone "C" based on the Federal Emergency Management Agency, National Flood Insurance Program for Blanco County, Community No. 48031C0115 C, dated 2/6/1991 and 48031C0105 C, dated 2/6/1991. No warranty express or implied is made regarding the accuracy of the National Flood Insurance Program Map.
(11) Easement statement - Property owners are hereby granted rights of ingress & egress over subdivision roads. Property owners are advised that they are responsible for maintenance of dedicated easements on their property and may not utilize these easements for any purpose detrimental to their intended use (i.e.. no structures, septic tank fields, etc.). Grantees of said dedicated easement reserve the right of access to such easements.
(12) There are no improvements.
(13) All bearings are based on Texas State Plane Coordinates NAD83 (central zone). Convergence angle of 0°21'19", and all distances are GRID distances. Combining scale factor of 1.0001273.
(14) All road ROW are private streets to be owned and maintained by Rockin J Ranch Maintenance Corporation
(15) D.E. = Drainage Easement

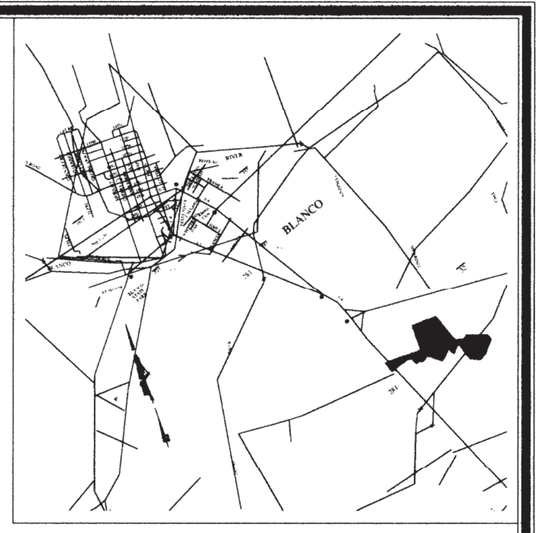

Location Map

STATE OF TEXAS
COUNTY OF BLANCO

KNOW ALL MEN BY THESE PRESENT, that I, the undersigned, a Registered Professional Engineer in the state of Texas, hereby certify that is plat complies with the engineering related requirements of the Blanco County Subdivision Regulations.


By: Michael F. Lucci
Texas Registered Professional Engineerr.
Texas Reg. 82822

STATE OF TEXAS MICHAEL F. LUCCI 82822 REGISTERED PROFESSIONAL ENGINEER

Sworn to and subscribed before me on this 3 day of July, A.D., 2008.

Notary Public Mary Haynes MARY HAYNES
My Commission Expires: 08-01-2008

MARY HAYNES NOTARY PUBLIC STATE OF TEXAS EXPIRES 08-01-2008

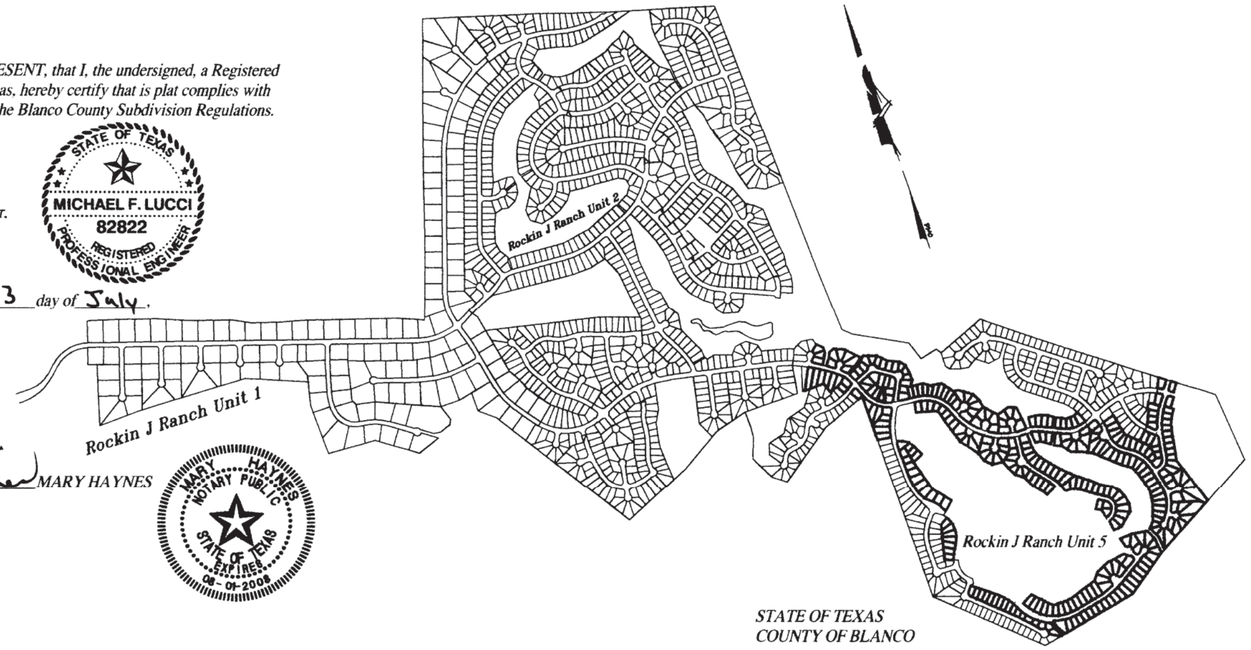

STATE OF TEXAS
I hereby certify that this plat consisting of 10 sheets inclusive is true and correct and was prepared from an actual survey of the property made under my supervision on the ground and that proper consideration has been given the matters of streets, lots, and, drainage layout.

By: Richard Solis, RPLS
Richard J. Solis, R.P.L.S.
Texas Registered Professional Land Surveyor,
Texas Reg. 4602

STATE OF TEXAS REGISTERED RICHARD J. SOLIS 4602 PROFESSIONAL LAND SURVEYOR

Sworn to and subscribed before me on this 3 day of July, A.D., 2008.

Notary Public Mary Haynes MARY HAYNES
My Commission Expires: 08-01-2008

MARY HAYNES NOTARY PUBLIC STATE OF TEXAS EXPIRES 08-01-2008

STATE OF TEXAS
COUNTY OF Blanco
This plat of Rockin J Ranch, Ltd Unit 4, has been submitted and considered by the Commissioners Court of Blanco County, Texas and conforms to all requirements of the subdivision regulations of the County as to which approval is required, and is hereby approved by such court.
Dated: This 8th day of July 2008.

County Judge: Bill Guthrie
Bill Guthrie

Attest: Karen Newman
County Clerk, Blanco County, Texas

I, Karen Newman, County Clerk of Blanco County, do hereby certify that the foregoing instrument of writing with its certificate of authentication was filed for record in my office, on the 9th day of July, 2008,A.D. at the Records of Maps and Plats of said County, in book volume 3 on pages 37-46. In testimony whereof, witness my hand and official seal of office, this 9th day of July, 2008, A.D.
County Clerk, Blanco County, Texas

By: Karen Newman
County Clerk, Blanco County, Texas

Rockin J Ranch
Unit 5

A SUBDIVISION OF 103.08 ACRES OF LAND OUT OF A CALLED 1064.80 ACRE TRACT AS RECORDED IN VOLUME 284, PAGE 949, BLANCO COUNTY DEED RECORDS, Being 39.14 ACRES OUT OF THE ROBERT PAGE SURVEY 181, ABSTRACT 470, 6.05 ACRES OUT OF THE ISAAC MCGARY SURVEY 723, ABSTRACT 392 ,2.04 ACRES OUT OF THE CHRISTIAN SCHMIDT SURVEY NO. 100, ABSTRACT 546, 41.66 ACRES OUT OF THE B.B.B. & C.RR CO. SURVEY 113, ABSTRACT 745,0.36 ACRES OUT OF THE S.F. NO. 16183, 6.72 ACRES OUT OF W.B. GOSSNETT SURVEY 186, ABSTRACT 1153,7.11 ACRES OUT OF THE M. PREISS SURVEY 182, ABSTRACT 472, BLANCO COUNTY TEXAS.

CONTAINING 87.38 ACRES, CONSISTING OF 328 LOTS.
15.70 ACRES IN ROAD AREA.
11,402 LINEAR FEET OF NEW ROADWAY.


STATE OF TEXAS
COUNTY OF BLANCO

This subdiision will be served by Rancho Del Lago Inc. (Water System Co.). Information on the Rancho Del Lago Inc. (Water System Co.) is available to prospective purchasers of lots in this subdivision in the office of the County Clerk of Blanco County, Texas.

Blanco-Pedernales Groundwater
Conservation District
830-868-9196
7/3/08
Date

Rancho Del Lago Inc.
(Water System Co.)
Lee R. Roper, President
07/02/2008
Date

Rockin J Ranch Unit 5

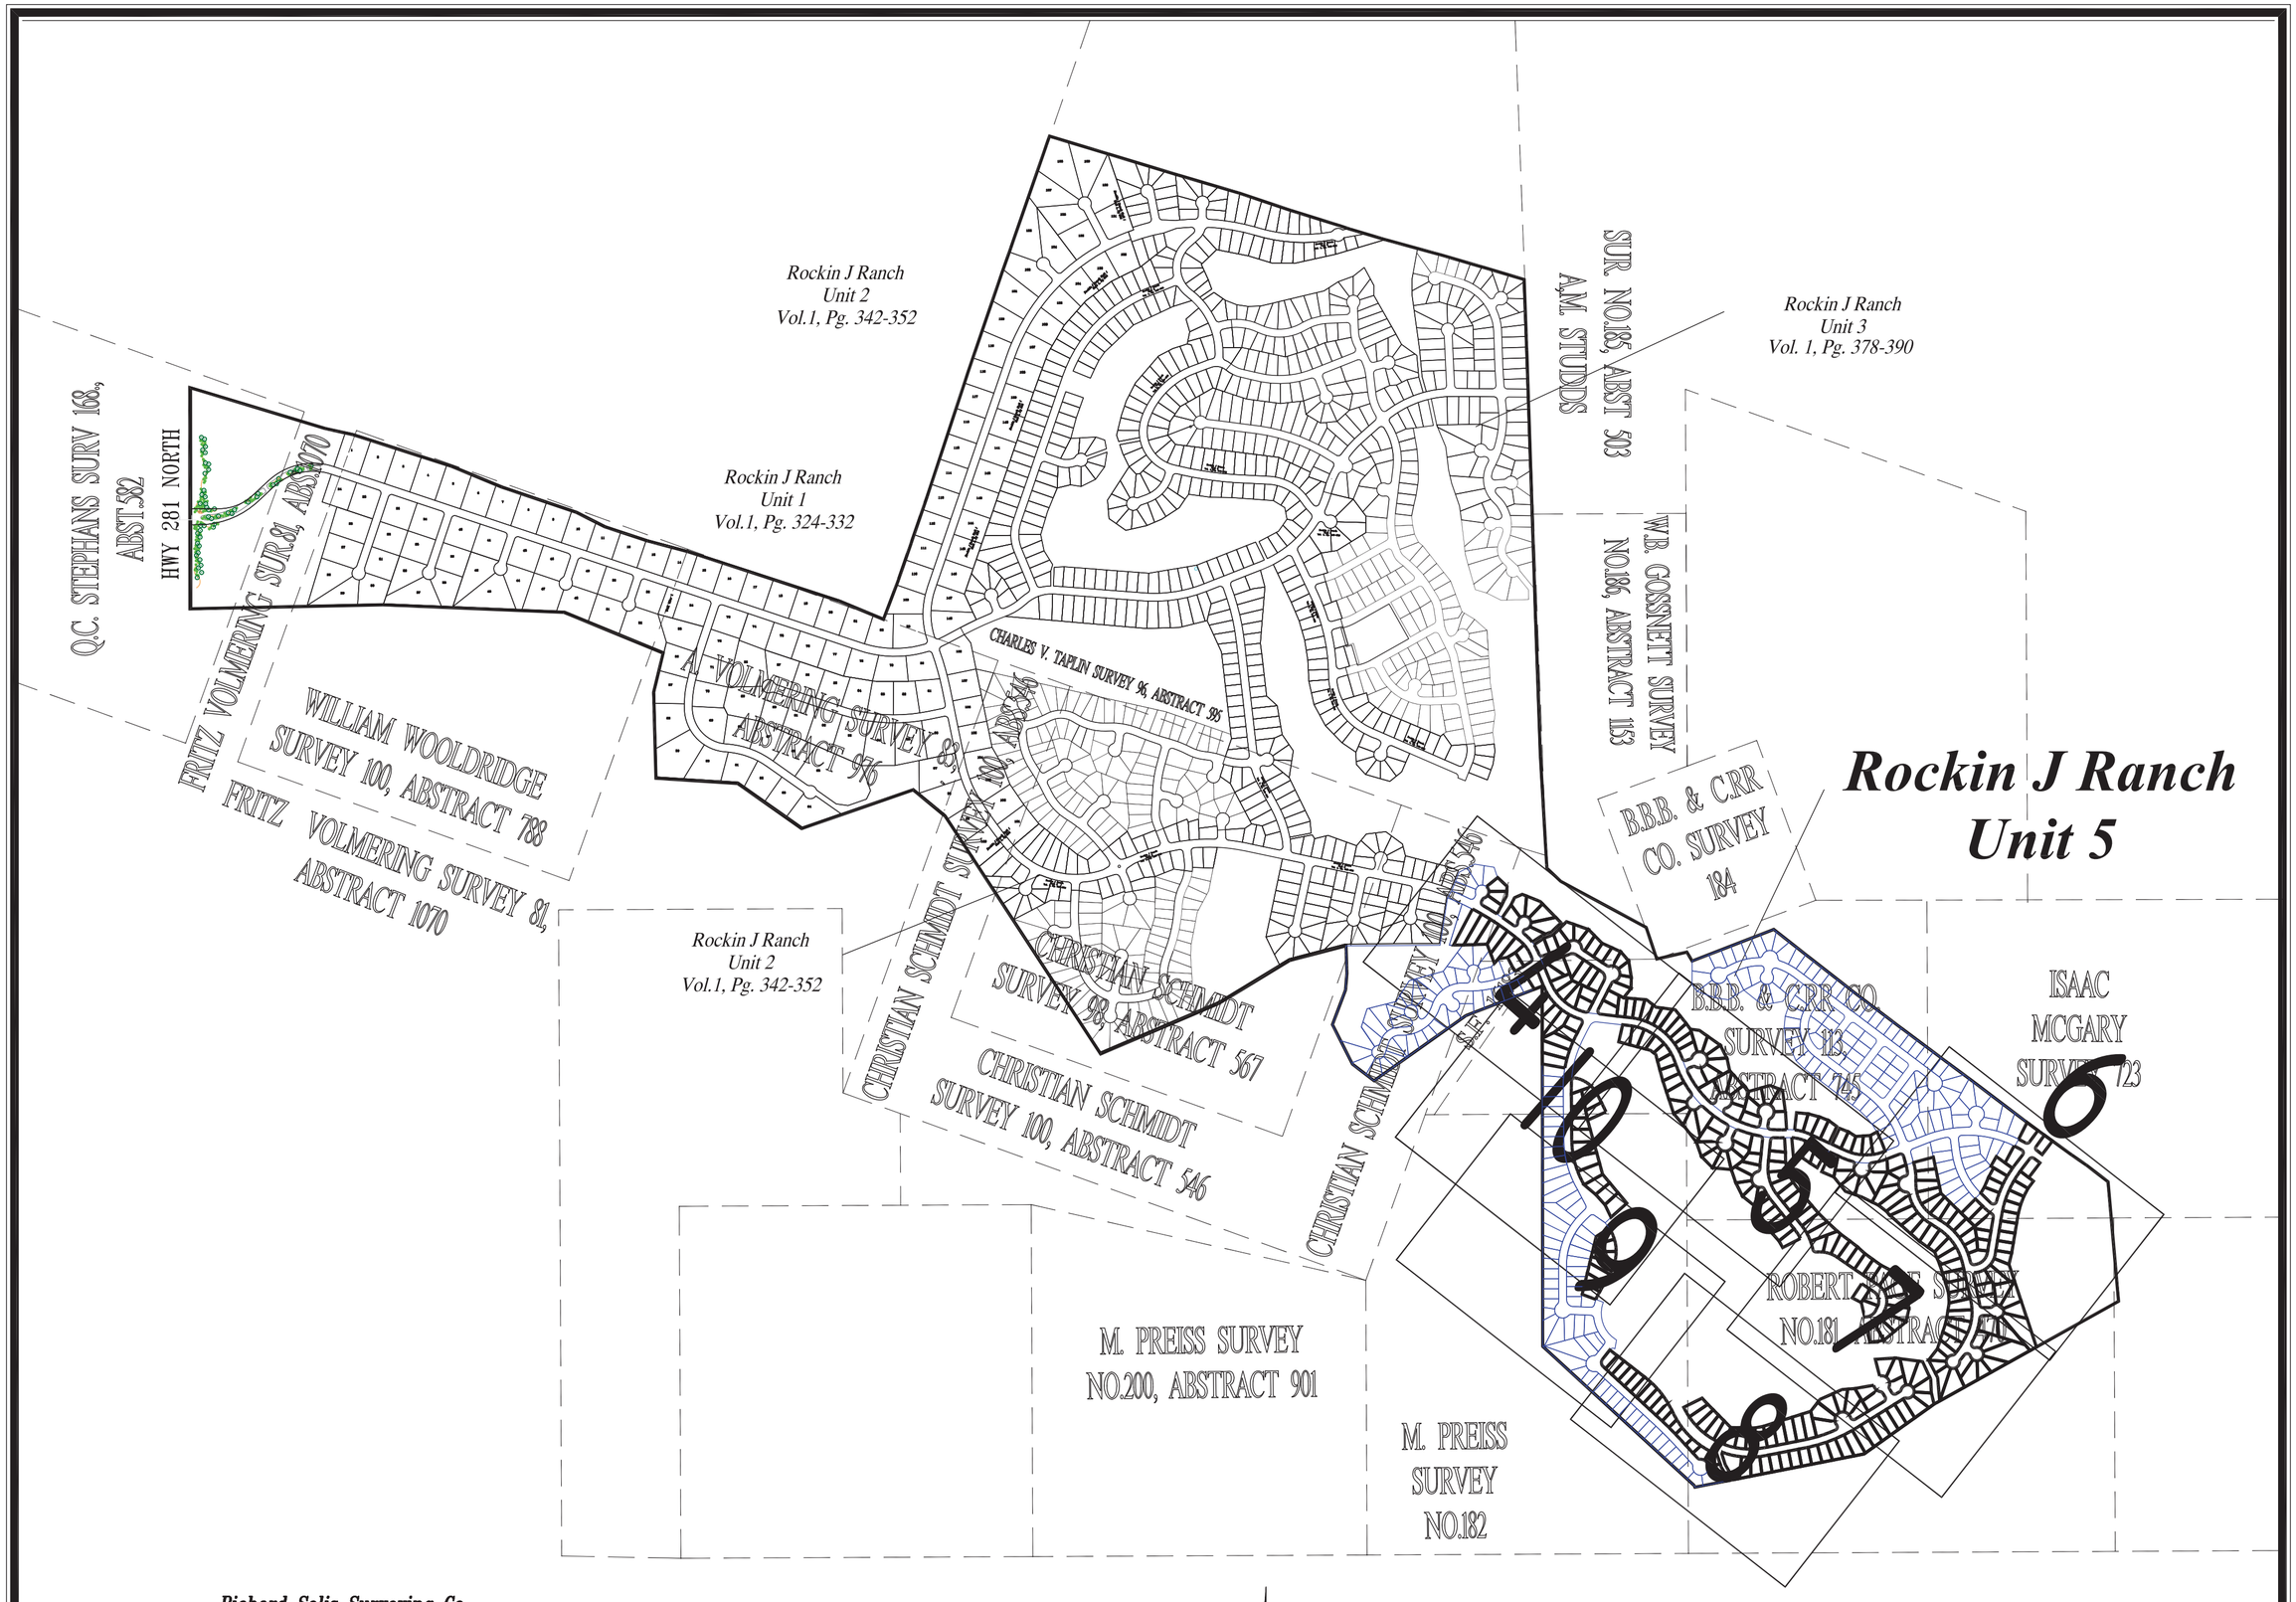

Richard Solis Surveying Co.
Professional Surveyors
Old Blanco Courthouse
P.O. Box 1617
Blanco, Tx 78606
FAX (830) 833-0782
Voice (830) 237-2001
RichardSolis.com

Volume *Page*

Rockin J Ranch Unit 5

GRAPHIC SCALE

800 0 400 800 1600 3200

(IN FEET)
1 inch = 800 ft.

CURVE TABLE

CURVE	LENGTH	RADIUS	Delta Angle	Chord Bearing	Chord	CURVE	LENGTH	RADIUS	Delta Angle	Chord Bearing	Chord
C1	39.33	25.00	90°8'5"	S 65°7'29" E	35.40	C71	18.69	25.00	42°49'59"	N 68°7'10" E	18.26
C2	21.68	25.00	49°40'47"	N 44°58'4" E	21.00	C72	36.34	25.00	83°16'39"	S 48°49'31" E	33.22
C3	292.54	60.00	279°21'34"	N 20°11'32" W	77.65	C73	41.46	444.85	5°20'23"	N 9°51'23" W	41.44
C4	21.68	25.00	49°40'47"	N 85°21'8" W	21.00	C74	39.27	25.00	90°0'0"	S 32°28'25" W	35.36
C5	41.85	25.00	95°54'30"	S 21°51'13" W	37.13	C75	198.59	167.11	68°5'19"	N 43°25'46" E	187.11
C6	100.84	770.00	7°30'12"	S 22°20'56" E	100.77	C76	351.52	728.16	27°39'35"	S 23°12'54" W	348.12
C7	11.94	468.44	1°27'37"	N 19°19'38" W	11.94	C77	39.27	25.00	90°0'0"	S 82°2'41" W	35.36
C8	40.91	25.00	93°46'4"	N 10°30'51" E	36.50	C78	30.47	19.90	87°43'48"	S 9°5'25" E	27.58
C9	172.35	50.00	197°29'43"	S 41°20'58" E	98.84	C79	36.79	25.00	84°18'23"	N 78°3'47" E	33.56
C10	40.91	25.00	93°46'9"	S 86°47'15" W	36.50	C80	56.34	857.18	3°45'56"	N 61°40'0" W	56.33
C11	144.10	831.87	9°55'29"	S 41°20'58" E	143.92	C81	55.72	797.18	4°0'16"	N 61°32'50" W	55.70
C12	57.63	25.00	132°4'51"	N 66°39'23" E	45.69	C82	42.15	25.00	96°35'23"	N 11°15'0" W	37.33
C13	265.66	60.00	253°41'6"	N 52°32'30" W	96.03	C83	296.25	788.16	21°32'9"	S 26°16'37" W	294.51
C14	57.63	25.00	132°4'49"	S 8°15'38" W	45.69	C84	51.92	25.00	119°0'1"	N 75°0'33" E	43.08
C15	140.81	770.00	10°28'40"	S 52°32'30" E	140.61	C85	72.05	352.15	11°43'20"	S 51°21'7" E	71.92
C16	37.66	25.00	86°18'49"	N 17°50'58" W	34.20	C86	29.06	25.00	66°35'53"	N 23°54'50" W	27.45
C17	21.68	25.00	49°40'47"	N 50°8'50" E	21.00	C87	127.29	107.11	68°5'19"	N 43°25'46" E	119.93
C18	292.54	60.00	279°21'34"	S 64°41'34" E	77.65	C88	43.82	27.90	90°0'0"	S 57°31'35" E	39.46
C19	21.68	25.00	49°40'47"	S 0°28'3" W	21.00	C89	374.64	478.97	44°48'53"	N 34°56'1" W	365.16
C20	37.66	25.00	86°18'38"	S 68°27'45" W	34.20	C90	288.44	284.21	58°8'55"	S 28°16'0" E	276.22
C21	106.86	828.06	7°23'38"	S 64°41'39" E	106.78	C91	129.51	454.09	16°20'31"	N 7°21'48" W	129.08
C22	41.12	25.00	94°14'1"	N 56°29'55" E	36.64	C92	18.69	25.00	42°50'0"	S 79°35'24" W	18.26
C23	21.68	25.00	49°40'47"	N 15°27'29" W	21.00	C93	231.84	50.00	265°40'0"	N 31°49'36" W	73.33
C24	292.54	60.00	279°21'34"	N 80°37'6" W	77.65	C94	18.69	25.00	42°49'59"	N 36°45'24" E	18.26
C25	21.68	25.00	49°40'47"	S 34°13'18" W	21.00	C95	39.27	25.00	90°0'0"	S 76°49'36" E	35.36
C26	41.12	25.00	94°14'1"	S 37°44'6" E	36.64	C96	21.68	25.00	49°40'47"	S 6°59'12" E	21.00
C27	113.79	770.00	8°28'3"	S 80°37'6" E	113.69	C97	292.54	60.00	279°21'35"	S 58°10'24" W	77.65
C28	106.88	827.88	7°23'49"	S 83°9'24" E	106.81	C98	21.68	25.00	49°40'48"	N 56°39'59" W	21.00
C29	38.19	25.00	87°32'10"	S 49°23'11" W	34.59	C99	39.27	25.00	90°0'0"	N 13°10'24" E	35.36
C30	245.81	317.36	44°22'42"	S 16°34'15" E	239.71	C100	45.04	25.00	103°13'59"	S 70°12'36" E	39.19
C31	203.44	434.59	26°49'14"	N 25°20'59" W	201.58	C101	209.33	60.00	199°53'31"	S 61°27'38" W	118.20
C32	36.42	25.00	83°27'52"	S 53°40'18" E	33.28	C102	45.55	25.00	104°23'41"	N 13°42'42" E	39.51
C33	169.02	239.88	40°22'20"	N 75°13'3" W	165.55	C103	244.11	1080.06	12°57'0"	N 72°23'2" E	243.59
C34	207.42	6753.57	1°45'35"	S 55°54'41" E	207.42	C104	713.94	549.99	74°22'33"	S 63°57'12" E	664.86
C35	204.58	145.54	80°32'17"	N 16°31'20" W	188.15	C105	338.66	764.05	25°23'46"	N 39°27'48" W	335.90
C36	179.15	148.86	68°57'20"	N 58°13'29" E	168.53	C106	312.07	704.05	25°23'46"	N 39°27'48" W	309.52
C37	106.94	88.86	68°57'20"	N 58°13'29" E	100.60	C107	791.82	609.99	74°22'33"	S 63°57'12" E	737.39
C38	120.24	85.54	80°32'17"	N 16°31'20" W	110.58	C108	411.59	1140.06	20°41'8"	N 68°30'58" E	409.36
C39	209.27	6813.57	1°45'35"	S 55°54'41" E	209.26	C109	39.11	234.38	9°33'39"	S 24°54'1" W	39.07
C40	127.50	179.88	40°36'43"	N 75°20'15" W	124.85	C110	477.04	379.72	71°58'45"	N 6°18'32" W	446.28
C41	36.02	25.00	82°32'57"	S 43°4'55" W	32.98	C111	42.58	25.00	97°35'18"	S 52°1'8" W	37.62
C42	265.22	374.59	40°34'2"	N 18°28'35" W	259.72	C112	113.96	763.03	8°33'25"	S 7°30'10" W	113.85
C43	95.34	377.36	14°28'33"	S 31°31'19" E	95.09	C113	40.19	25.00	92°7'1"	S 34°16'38" E	36.00
C44	32.41	25.00	74°17'20"	N 61°25'42" W	30.19	C114	270.46	292.21	53°1'54"	N 53°49'12" W	260.91
C45	181.08	60.00	172°55'20"	S 12°6'42" E	119.77	C115	64.43	1314.69	2°48'28"	N 25°54'1" W	64.42
C46	32.41	25.00	74°17'20"	N 37°12'18" E	30.19	C116	61.49	1254.69	2°48'28"	N 25°54'1" W	61.48
C47	36.60	377.36	5°33'28"	S 2°50'22" W	36.59	C117	210.27	232.21	51°52'59"	N 53°14'44" W	203.16
C48	37.13	25.00	85°5'11"	N 36°55'29" W	33.81	C118	49.12	294.38	9°33'39"	S 24°54'1" W	49.07
C49	42.85	25.00	98°12'42"	N 26°51'53" W	37.80	C119	401.66	319.72	71°58'45"	N 6°18'32" W	375.76
C50	227.08	60.00	216°50'30"	S 86°10'46" E	113.85	C123	39.27	25.00	90°0'0"	N 7°57'19" W	35.36
C51	42.85	25.00	98°12'42"	S 34°30'20" W	37.80	C124	41.87	25.00	95°57'39"	N 85°1'31" E	37.15
C52	153.24	430.00	20°25'6"	S 86°10'46" E	152.43	C125	314.91	214.70	84°2'21"	S 4°58'29" E	287.43
C53	58.56	394.09	8°30'51"	N 11°16'38" W	58.51	C126	39.27	25.00	90°0'0"	S 82°2'41" W	35.36
C54	37.28	25.00	85°26'18"	N 35°41'56" E	33.92	C127	39.27	25.00	90°0'0"	S 82°2'41" W	35.36
C55	172.95	60.00	165°9'8"	S 4°9'29" E	118.99	C128	39.27	25.00	90°0'0"	N 7°57'19" W	35.36
C56	32.04	25.00	73°25'26"	N 50°1'20" W	29.89	C129	39.27	25.00	90°0'0"	N 82°2'41" E	35.36
C57	264.52	344.21	44°1'52"	S 35°19'33" E	258.06	C130	39.27	25.00	90°0'0"	S 7°57'19" E	35.36
C58	327.71	418.97	44°48'53"	N 34°56'1" W	319.42	C131	96.31	745.73	7°23'59"	N 49°15'19" W	96.24
C59	266.58	384.85	39°41'20"	N 7°19'6" E	261.29	C132	42.50	25.00	97°23'59"	N 85°44'41" E	37.56
C60	117.22	491.54	13°39'51"	N 33°59'41" E	116.95	C133	39.27	25.00	90°0'0"	N 7°57'19" W	35.36
C61	20.02	25.00	45°52'43"	N 63°45'58" E	19.49	C134	39.27	25.00	90°0'0"	S 82°2'41" W	35.36
C62	231.71	50.00	265°31'6"	S 46°3'13" E	73.42	C135	39.27	25.00	90°0'0"	S 7°57'19" E	35.36
C63	17.56	25.00	40°14'7"	S 21°18'17" W	17.20						
C64	57.61	26.00	126°57'24"	N 79°56'48" W	46.53						
C65	231.08	50.00	264°47'39"	N 31°8'5" E	73.85						
C66	58.28	26.00	128°25'30"	S 37°3'0" E	46.82						
C67	191.62	464.74	23°37'27"	N 18°18'36" E	190.27						
C68	36.30	25.12	82°47'55"	S 47°53'50" W	33.22						
C69	18.69	25.00	42°50'0"	N 69°2'50" W	18.26						
C70	231.84	50.00	265°39'59"	N 0°27'50" W	73.33						

LINE TABLE

LINE	LENGTH	BEARING	LINE	LENGTH	BEARING
L1	28.58	N 69°48'28" E	L77	277.37	N 37°2'41" E
L2	25.10	S 69°48'28" W	L78	190.00	N 52°57'19" W
L3	43.74	S 25°18'26" W	L79	270.95	S 37°2'41" W
L4	43.74	N 25°18'26" E			
L5	34.46	N 9°22'54" E			
L6	34.46	S 9°22'54" W			
L7	178.07	S 5°37'6" W			
L8	288.76	S 38°45'36" E			
L9	60.57	S 55°1'53" E			
L10	96.24	S 56°47'28" E			
L11	34.22	S 23°44'49" W			
L12	60.00	N 2°42'9" E			
L13	34.22	N 23°44'49" E			
L14	96.24	N 56°47'28" W			
L15	60.57	N 55°1'53" W			
L16	60.00	N 88°11'34" W			
L17	288.76	N 38°45'36" W			
L18	180.43	N 5°37'6" E			
L19	81.84	S 57°20'28" E			
L20	287.02	S 12°31'35" E			
L21	46.81	S 27°9'46" W			
L22	46.65	N 38°59'55" E			
L23	54.30	N 89°32'10" E			
L24	54.30	S 89°32'10" W			
L25	174.12	N 12°31'35" W			
L26	14.93	N 77°28'25" E			
L27	304.60	N 9°23'6" E			
L28	113.86	N 37°2'41" E			
L29	60.00	N 37°2'41" E			
L30	21.39	N 52°57'19" W			
L31	106.76	N 35°54'37" E			
L32	60.00	N 54°5'25" W			
L33	105.44	S 35°54'35" W			
L34	60.00	S 26°27'2" W			
L35	108.76	S 37°2'41" W			
L36	106.38	N 45°29'27" W			
L37	60.00	S 44°30'33" W			
L38	95.93	S 45°29'27" E			
L39	269.74	S 9°23'6" W			
L40	12.03	S 77°28'25" W			
L41	81.84	N 57°20'28" W			
L42	27.61	N 0°48'28" E			
L43	60.00	S 74°27'57" W			
L44	28.44	S 58°10'24" W			
L45	31.53	N 31°49'36" W			
L46	31.53	S 31°49'36" E			
L47	251.88	S 58°10'24" W			
L48	307.45	S 78°51'32" W			
L49	49.01	N 26°45'55" W			
L50	346.72	N 52°9'41" W			
L51	67.60	S 10°24'50" W			
L52	315.59	S 52°9'41" E			
L53	49.01	S 26°45'55" E			
L54	307.45	N 78°51'32" E			
L55	415.48	N 58°10'24" E			
L56	60.00	S 69°52'49" E			
L57	180.53	N 29°40'50" E			
L58	60.00	S 47°42'5" W			
L59	86.33	S 27°18'15" E			
L60	60.00	S 65°30'14" W			
L61	86.33	N 27°18'15" W			
L62	180.53	N 29°40'50" E			
L69	170.00	S 52°57'19" E			
L70	269.92	S 37°2'41" W			
L71	81.25	N 37°2'41" E			
L72	270.95	N 37°2'41" E			
L73	190.00	S 52°57'19" E			
L74	270.95	S 37°2'41" W			
L75	190.00	N 52°57'19" W			
L76	90.74	S 52°57'19" E			

Richard Solis Surveying Co.
Professional Surveyors
Old Blanco Courthouse
P.O. Box 1617
Blanco, Tx 78606
FAX (830) 833-0782
Voice (830) 237-2001
RichardSolis.com

Volume *Page*

Rockin J Ranch
Unit 5

Volume 273, Page

RESTRICTIVE COVENANT
VOL. 349, PG. 956

UNPLATTED
ROCKING J RANCH, LTD.
CALLED 1064.80 ACRE TRACT AS
RECORDED IN VOLUME 284, PAGE
949, BLANCO COUNTY DEED
RECORDS

Un-Platted
Rockin J Ranch LTD

CHANDLER

ELI

Albert Horton
60' ROW

James Callahan
60' ROW

Calvin Barrett S.
60' ROW

Eli Chandler W.
60' ROW

H.W. Augustine
60' ROW

Capt. Castro
60' ROW

George Dolson
60' ROW

LEWIS TODD

GEORGE DOLSON

KENNETH WORTHAM
2605 LOGAN'S WAY
BLANCO, TX 78606

ROCKING J RANCH, LTD.
CALLED 1064.80 ACRE TRACT AS
RECORDED IN VOLUME 284, PAGE
949, BLANCO COUNTY DEED
RECORDS

Richard Solis Surveying Co.
Professional Surveyors
Old Blanco Courthouse
P.O. Box 1617
Blanco, Tx 78606
FAX (830) 833-0782
Voice (830) 237-2001
RichardSolis.com

Rockin J Ranch
Unit 5

Volume Page

GRAPHIC SCALE
100 0 50 100 200 400
(IN FEET)
1 inch = 100 ft.

ROCKING J RANCH, LTD.
CALLED 1064.80 ACRE TRACT AS
RECORDED IN VOLUME 284, PAGE
949, BLANCO COUNTY DEED
RECORDS

Calvin Barrett S.
60' ROW

E.B. CENTRY

EBERT BETTS

DAN GRADY

S. CARRINGTON

ELLIS ADDITION

LEVI ENGLISH

LEWIS TODD

PLACIDO

Rockin J Ranch LTD

ROCKING J RANCH, LTD.
CALLED 1064.80 ACRE TRACT AS
RECORDED IN VOLUME 284, PAGE
949, BLANCO COUNTY DEED
RECORDS

Richard Solis Surveying Co.
Professional Surveyors
Old Blanco Courthouse
P.O. Box 1617
Blanco, Tx 78606
FAX (830) 833-0782
Voice (830) 237-2001
RichardSolis.com

Volume Page

Rockin J Ranch
Unit 5

GRAPHIC SCALE
100 0 50 100 200 400
(IN FEET)
1 inch = 100 ft.

VOL. 74, PG. 283

199.85'
S 53°28'34" E

S 52°54'16" E 586.11'

S 54°05'25" E 372.54'

132.54'
S 55°14'10" E

204.52'
S 52°27'01" E

HARRIS FAMILY RANCH LTD
Volume 259, Page 757

ROCKING J RANCH, LTD.
CALLED 1064.80 ACRE TRACT AS
RECORDED IN VOLUME 284, PAGE
949, BLANCO COUNTY DEED
RECORDS

Alex Jordan E.
60' ROW

Joseph Libby
60' ROW

Calvin Barrett S.
60' ROW

C. Chisholm
60' ROW

John Bird N.
60' ROW

John Bird S
60' ROW

C. CHISHOLM

PLACIDO

DENSON

BELK

1220 1221 1222 1223 1224 1225 1226 1227 1228 1229 1230 1231 1232 1233 1234 1235 1236 1237 1238 1239 1240 1241 1242 1243 1244 1245 1246 0.27 acres

1247 0.21 acres

1248 0.21 acres

1249

1250

1251

1252

1253

1254

1255

1256

1257

1258

1259

1260

1261

1262

1263

1264 0.25 acres

1265 0.26 acres

1266 1267 1268 1269 1390 1391 1392 1393 1394 1395 1396 1397 1398 1399

1400 0.28 acres

1401 0.24 acres

1402 0.24 acres

1403 0.17 acres

1404 0.15 acres

1405 0.26 acres

1406 0.15 acres

1407 0.21 acres

1408 0.24 acres

1409 0.23 acres

1410 0.25 acres

1411 0.25 acres

1412 0.25 acres

1413 0.28 acres

1414 0.27 acres

1415 0.28 acres

1416 0.27 acres

1417 0.21 acres

1418 0.20 acres

1419 0.20 acres

1420 0.20 acres

1421 0.20 acres

1422 0.20 acres

1423 0.20 acres

1424 0.20 acres

1425 0.20 acres

1426 0.32 acres

1427 0.30 acres

1428 0.23 acres

1429 0.25 acres

1430 0.25 acres

1431 0.34 acres

1432 0.33 acres

1433 0.39 acres

1434 0.72 acres

1435 0.40 acres

1436

1437

1438 0.35 acres

1439 0.27 acres

1640 0.33 acres

1641 0.27 acres

1642 0.28 acres

1643 0.28 acres

1644 0.27 acres

1645 0.28 acres

1646 0.27 acres

1647 0.28 acres

1648 0.27 acres

1649 0.26 acres

1650

1817 0.25 acres

1818 0.20 acres

1819 0.20 acres

1389 0.32 acres

1636 0.21 acres

1637 0.36 acres

1274 0.35 acres

1275 0.59 acres

1276 0.58 acres

1277 0.25 acres

1162 0.26 acres

1161 0.22 acres

1635 0.19 acres

1272 0.28 acres

1273 0.24 acres

1415 0.28 acres

1414 0.27 acres

1413 0.28 acres

1412 0.25 acres

1411 0.25 acres

1410 0.25 acres

1409 0.23 acres

1408 0.24 acres

1407 0.21 acres

1406 0.15 acres

1405 0.26 acres

1403 0.17 acres

1402 0.24 acres

1401 0.24 acres

1400 0.28 acres

1399 1398 1397 1396 1395 1394 1393 1392 1391 1390

1269 1268 1267 1266 1265 0.26 acres

1264 0.25 acres

1263 1262 1261 1260 1259 1258 1257 1256 1255 1254 1253 1252 1251 1250 1249 1248 0.21 acres

1247 0.21 acres

1246 0.27 acres

1245 1244 1243 1242 1241 1240 1239 1238 1237 1236 1235 1234 1233 1232 1231 1230 1229 1228 1227 1226 1225 1224 1223 1222 1221 1220

1165 1164 1163

1271

1427 1426 1425 1424 1423 1422 1421 1420 1419 1418 1417

1436 1437

L1 L2 L3 L4 L5 L6 L7 L8 L9 L10 L11 L12 L13 L14 L15 L16 L17 L18 L19 L20 L21 L22 L23 L24 L25 L26 L27 L28 L29 L30 L31 L32 L33 L34 L35 L36 L37 L38 L39 L40 L41

C49 C50 C51 C52 C53 C54 C55 C56 C57 C58 C59 C60 C61 C62 C63 C64 C65 C66 C67 C68 C69 C70 C71 C72 C73 C74 C75 C76 C77 C78 C79 C80 C81 C82 C83 C84 C85 C86 C87 C88 C89 C90 C91

Richard Solis Surveying Co.
Professional Surveyors
Old Blanco Courthouse
P.O. Box 1617
Blanco, Tx 78606
FAX (830) 833-0782
Voice (830) 237-2001
RichardSolis.com

Volume Page

Rockin J Ranch
Unit 5

GRAPHIC SCALE
100 0 50 100 200 400
(IN FEET)
1 inch = 100 ft.

PLACIDO

MOSES HUGHES

DENSON

BELK

SEB DUERR

AUGUST GEORGE

Landon's Cr
LOGAN
Vo

ROCKING J RANCH, LTD.
CALLED 1064.80 ACRE TRACT AS
RECORDED IN VOLUME 284, PAGE
949, BLANCO COUNTY DEED
RECORDS

Richard Solis Surveying Co.
Professional Surveyors
Old Blanco Courthouse
P.O. Box 1617
Blanco, Tx 78606
FAX (830) 833-0782
Voice (830) 237-2001
RichardSolis.com

Volume *Page*

Rockin J Ranch
Unit 5

GRAPHIC SCALE

100 0 50 100 200 400

(IN FEET)
1 inch = 100 ft.

ROCKING J RANCH, LTD.
CALLED 1064.80 ACRE TRACT AS
RECORDED IN VOLUME 284, PAGE
949, BLANCO COUNTY DEED
RECORDS

ROCKING J RANCH, LTD.
CALLED 1064.80 ACRE TRACT AS
RECORDED IN VOLUME 284, PAGE
949, BLANCO COUNTY DEED
RECORDS

George Dolson
60' ROW

30' Drainage ROW

N.T. Journey
60' ROW

35' Drainage ROW

1503 1502 1501 1500 1494 1493 1492 1491 1490 1478 1479 1480 1476 1475 1474 1473 1472 1471

1499 0.18 acres
1498 0.19 acres
1497 0.20 acres
1495 0.21 acres
1496 0.22 acres
1469 0.22 acres
1488 0.22 acres
1487 0.22 acres
1466 0.26 acres
1465 0.17 acres
1464 0.15 acres
1483 0.12 acres
1482 0.17 acres
1481 0.14 acres
1477 0.17 acres
1469 0.16 acres
1470 0.32 acres
1468 0.42 acres
1467 0.26 acres
1466 0.23 acres
1465 0.22 acres
1464 0.22 acres
1463 0.22 acres
1462 0.22 acres
1461 0.22 acres
1460 0.22 acres
1459 0.23 acres
1458 0.25 acres
1457 0.29 acres
1456 0.33 acres
1455 0.43 acres
1453 0.31 acres
1452 0.30 acres
1451 0.29 acres
1691 0.25 acres
1690 0.25 acres
1689 0.25 acres
1684 0.28 acres
1685 0.27 acres
1683 0.27 acres
1682 0.25 acres
1681 0.28 acres
1680 0.28 acres
1679 0.28 acres
1678 0.28 acres
1677 0.27 acres
1676 0.29 acres
1675 0.30 acres
1674 0.32 acres
1673 0.32 acres
1672 0.38 acres
1671 0.35 acres
1670 0.30 acres
1669 0.29 acres
1668 0.34 acres
1667 0.28 acres
1666 0.33 acres
1454 0.30 acres

C100 C101 C102 C103 C104 C105 C106 C107 C108


L47 L48 L49 L50 L51 L52 L53 L54

Richard Solis Surveying Co.
Professional Surveyors
Old Blanco Courthouse
P.O. Box 1617
Blanco, Tx 78606
FAX (830) 833-0782
Voice (830) 237-2001
RichardSolis.com

Volume Page

Rockin J Ranch
Unit 5

GRAPHIC SCALE
100 0 50 100 200 400
(IN FEET)
1 inch = 100 ft.

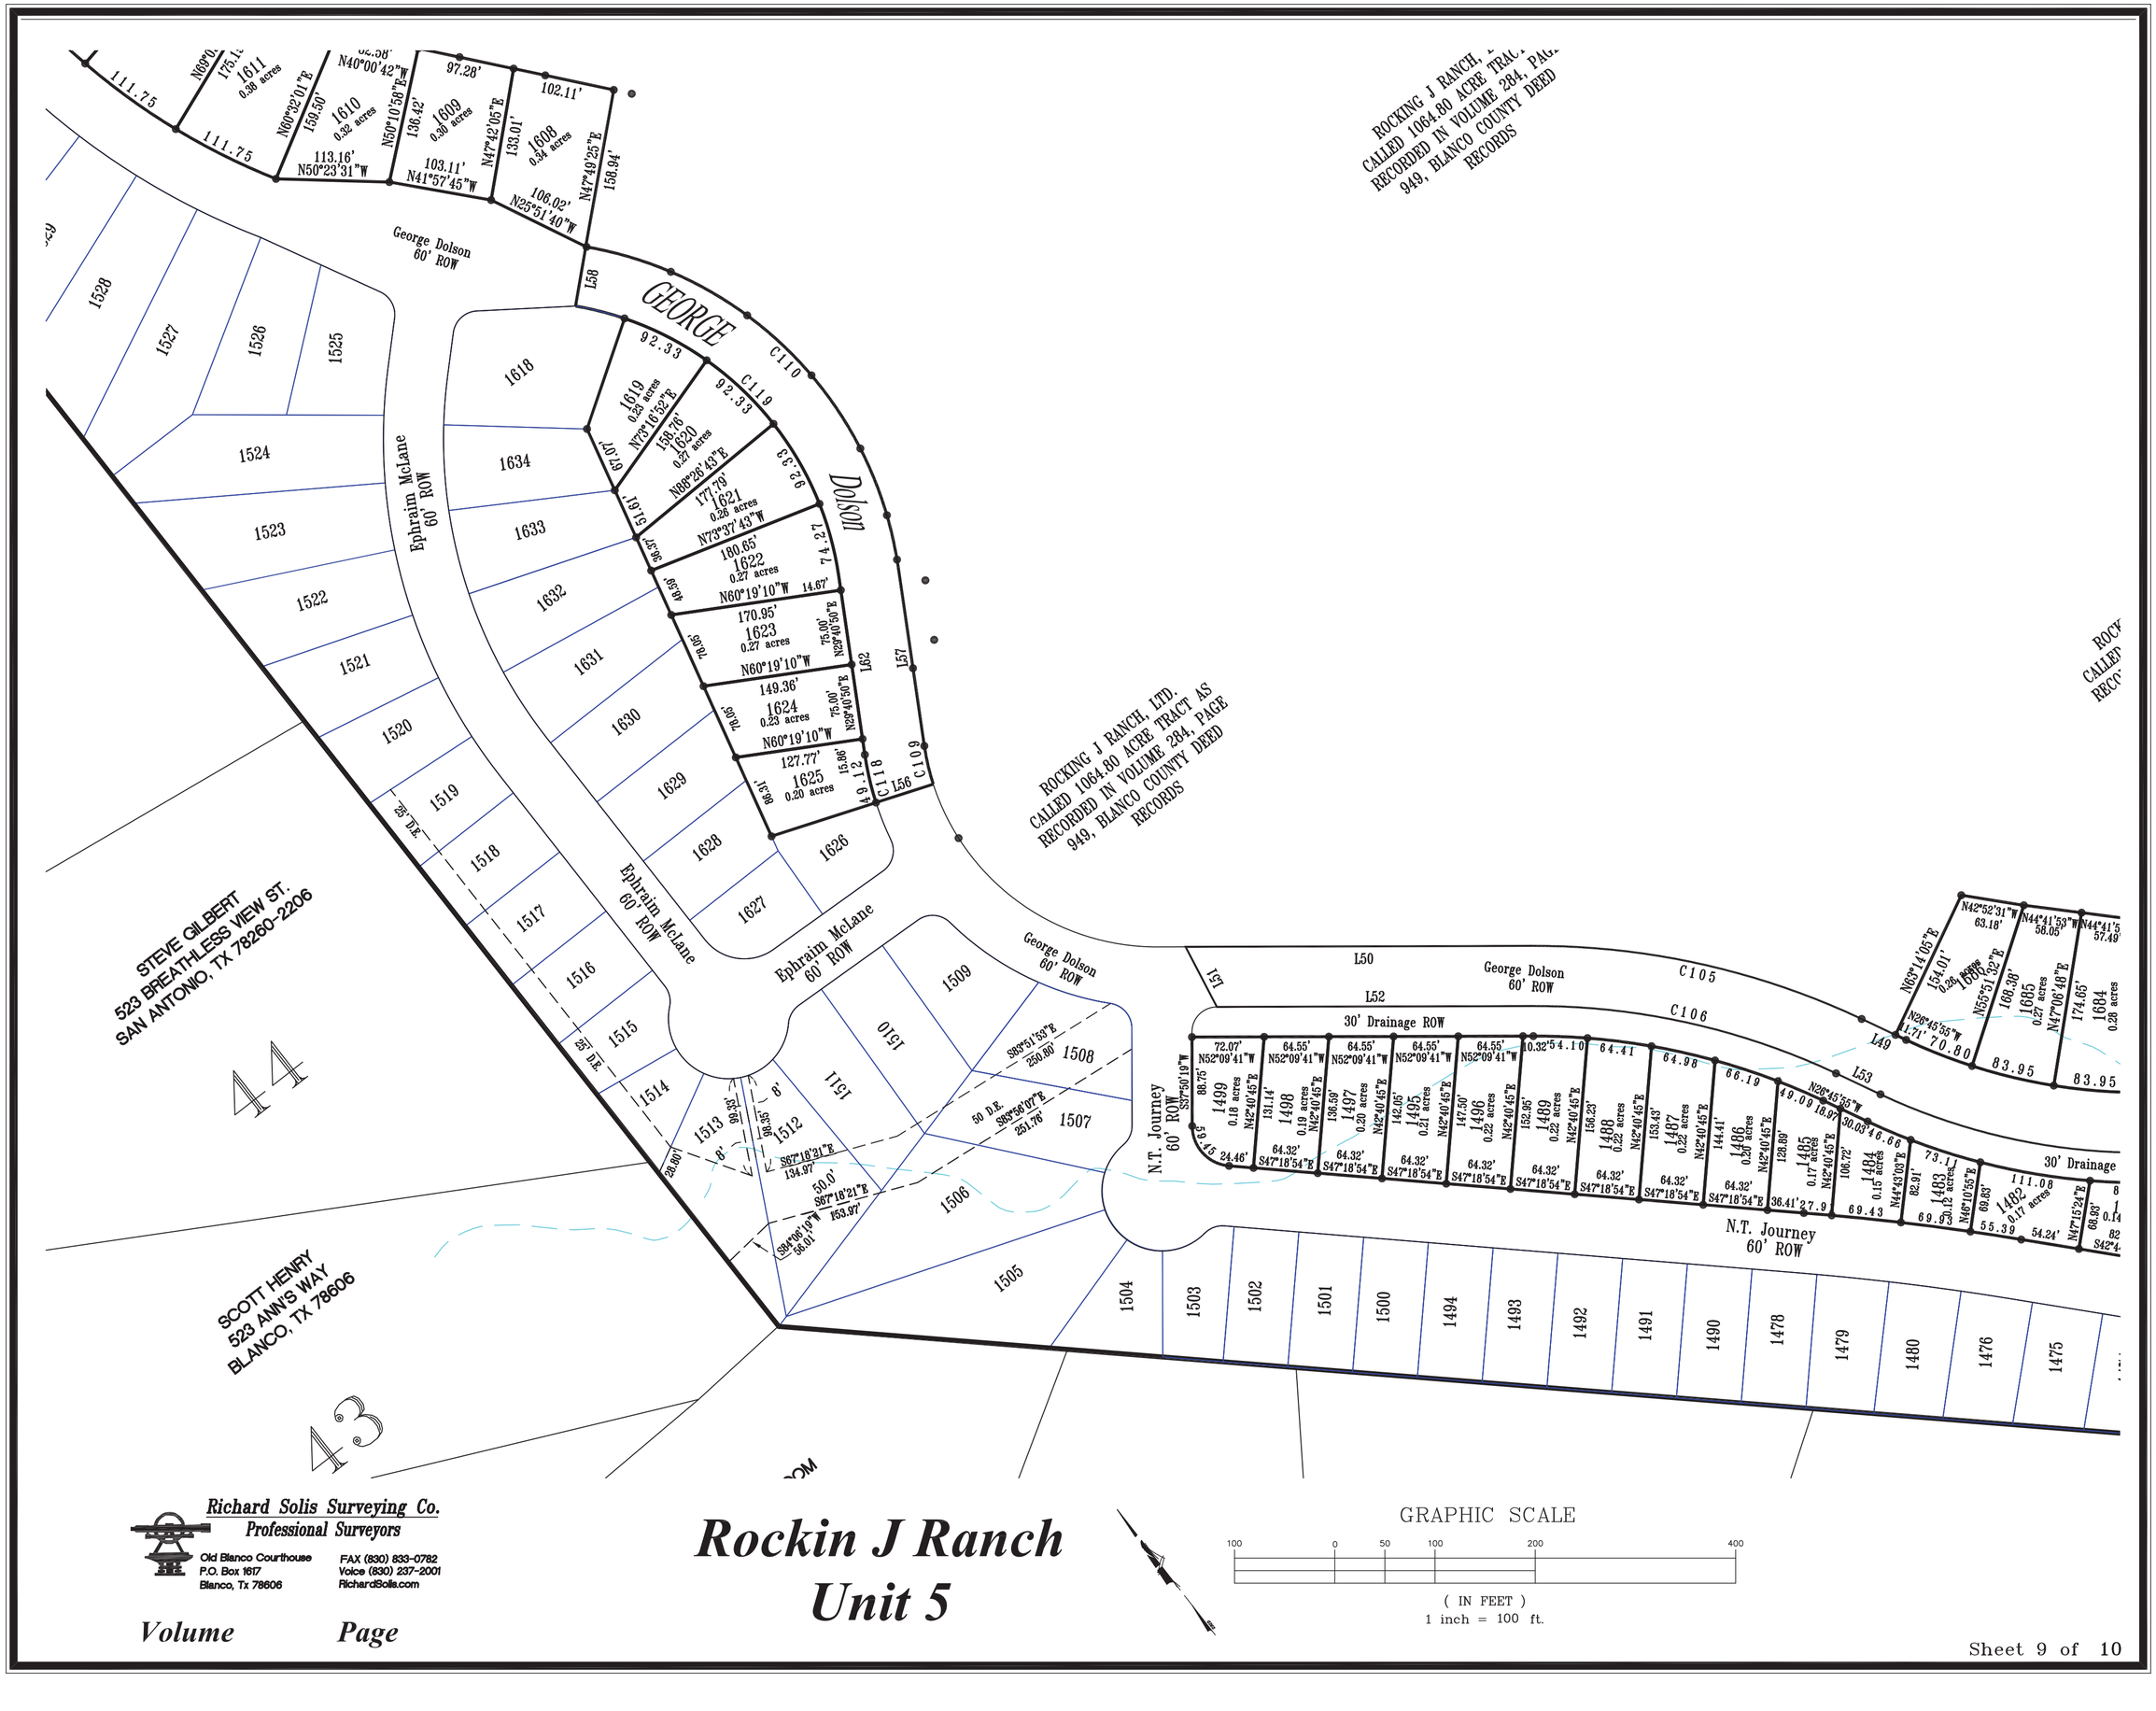
GEORGE
George Dolson
60' ROW
DOLSON
Ephraim McLane
60' ROW
George Dolson
60' ROW
30' Drainage ROW
N.T. Journey
60' ROW
ROCKING J RANCH, LTD.
CALLED 1064.80 ACRE TRACT AS
RECORDED IN VOLUME 284, PAGE
949, BLANCO COUNTY DEED
RECORDS
STEVE GILBERT
523 BREATHLESS VIEW ST.
SAN ANTONIO, TX 78260-2206
SCOTT HENRY
523 ANN'S WAY
BLANCO, TX 78606
44
43
1611 0.38 acres
1610 0.32 acres
1609 0.30 acres
1608 0.34 acres
1619 0.23 acres
1620 0.27 acres
1621 0.26 acres
1622 0.27 acres
1623 0.27 acres
1624 0.23 acres
1625 0.20 acres
1626
1627
1628
1629
1630
1631
1632
1633
1634
1618
1528
1527
1526
1525
1524
1523
1522
1521
1520
1519
1518
1517
1516
1515
1514
1513
1512
1511
1510
1509
1508
1507
1506
1505
1504
1503
1502
1501
1500
1494
1493
1492
1491
1490
1478
1479
1480
1476
1475
1499 0.18 acres
1498 0.19 acres
1497 0.20 acres
1496 0.22 acres
1495 0.21 acres
1488 0.22 acres
1487 0.22 acres
1486 0.20 acres
1485 0.17 acres
1484 0.15 acres
1483 0.12 acres
1482 0.17 acres
1685 0.27 acres
1684 0.28 acres
Richard Solis Surveying Co.
Professional Surveyors
Old Blanco Courthouse
P.O. Box 1617
Blanco, Tx 78606
FAX (830) 833-0782
Voice (830) 237-2001
RichardSolis.com
Volume
Page
Rockin J Ranch
Unit 5
GRAPHIC SCALE
100 0 50 100 200 400
(IN FEET)
1 inch = 100 ft.
Sheet 9 of 10


Un-Platted
Rockin J Ranch LTD
ROCKING J RANCH, LTD.
CALLED 1064.80 ACRE TRACT AS
RECORDED IN VOLUME 284, PAGE
949, BLANCO COUNTY DEED
RECORDS
Calvin Barrett S.
60' ROW
George Dolson
60' ROW
GEORGE DOLSON
LEWIS TODD
GEORGE
KENNETH WORTHAM
2605 LOGAN'S WAY
BLANCO, TX 78606
BARBARA HOPSON
P.O. BOX 1753
WIMBERLEY, TX 78676-1753
LOGANS WAY
Vol, 1, Pg 236
47
46
1538
1537
1536
1535
1534
1533
1532
1531
1530
1529
1528
1527
1526
1525
1524
1634
1618
1539
1540
1541
1542
1543
1544
1545
1546
1547
1615
1616
1617
1614
1613
1612
1611
1610
1609
1608
1619
1620
1312
1311
1310
1309
1871
1872
1873
1870
1300
1299
1298
1297
1296
1295
1294
1293
1292
1291
1290
1289
1288
1287
1286
1285
1284
1802
1801
1800
Richard Solis Surveying Co.
Professional Surveyors
Old Blanco Courthouse
P.O. Box 1617
Blanco, Tx 78606
FAX (830) 833-0782
Voice (830) 237-2001
RichardSolis.com
Volume
Page
Rockin J Ranch
Unit 5
GRAPHIC SCALE
100 0 50 100 200 400
(IN FEET)
1 inch = 100 ft.