STATE OF TEXAS
COUNTY OF Blanco

The owner of land shown on this plat and whose name is subscribed hereto, and in person(s) or through a duly authorized agent, hereby subdivides this land according to the dimensions as shown. All roads to be constructed in this plat shall not be dedicated to any state, municipality or other government entity. They shall remain private roads.

By: Lee R Roper
President: Lee R. Roper
Rockin J Ranch, Ltd
P.O. Box 2202
Canyon Lake, Texas 78130

STATE OF TEXAS

Before me, the undersigned authority, on this day personally appeared Lee R. Roper, President of Rockin J Ranch, Ltd., known to me to be the person whose name is subscribed to the foregoing instrument, and acknowledged to me that they executed the same for the purposes herein expressed and in the capacity therein and herein set out and as the act and deed of said corporation.
Given under my hand and seal of office of Notary Public this 31 day of May, A.D., 2005.

Notary Public Mary Haynes MARY HAYNES
My Commission Expires: 08-01-2005

Lien holder Acknowledgment: Developer Finance Corporation, owner and holder of a lien against the property described in the plat known as Rockin J Ranch, Unit 1, said lien being evidenced by instrument of record in Vol. 287, page 927, of the Real Property Records of Blanco County, Texas, do hereby in all things subordinate to said plat said lien, and I hereby confirm that I am the present owner of said lien, and have not assigned the same nor any part thereof. The lien holder acknowledges that a foreclosure of said lien will require the preparation of a subdivision plat if the foreclosure results in a division of a tract of land, pursuant to applicable State, county, and municipal regulations. The lien holder also acknowledges that the foreclosed tract may not comply with applicable subdivision regulations without significant modification, additional access, or other requirements.

DFC Developer Note Trust 2005-A
By: [illegible] Sr. Vice President
By Developer Finance Corporation, its Attorney-in-Fact

Sworn to and subscribed before me on this 1st day of June, A.D., 2005.
Notary Public
My Commission Expires:

SHANAL GRISWOLD NOTARY PUBLIC STATE OF TEXAS MY COMM. EXPIRES MAY 24, 2008

STATE OF TEXAS

I hereby certify that this plat consisting of 9 sheets inclusive is true and correct and was prepared from an actual survey of the property made under my supervision on the ground and that proper consideration has been given the matters of streets, lots, and, drainage layout.

By: Richard J Solis, R.P.L.S.
Richard J. Solis, R.P.L.S.
Texas Registered Professional Land Surveyor,
Texas Reg. 4602

Sworn to and subscribed before me on this 31 day of May, A.D., 2005.

Notary Public Mary Haynes MARY HAYNES.
My Commission Expires: 08-01-2005

STATE OF TEXAS
COUNTY OF Blanco

This plat of Rockin J Ranch, Ltd Unit 2, has been submitted and considered by the Commissioners Court of Blanco County, Texas and conforms to all requirements of the subdivision regulations of the County as to which approval is required, and is hereby approved by such court.
Dated: This_____day of_____ 2005.

County Judge: _____
Bill Guthrie


Attest: _____
County Clerk, Blanco County, Texas

I, Karen Newman, County Clerk of Blanco County, do hereby certify that the foregoing instrument of writing with its certificate of authentication was filed for record in my office, on the_____day of_____, 2005,A.D. at the Records of Maps and Plats of said County, in book volume_____ on pages_____. In testimony whereof, witness my hand and official seal of office, this_____day of_____, 2005, A.D.
County Clerk, Blanco County, Texas

By:_____, Deputy

NOTES:

(1) Plat prepared April 2005
(2) ● 1/2" iron bars set with cap (Soils 4602) at all lot corners, angles, points of curvature and points of tangency.
(3) The minimum front building set back is 30 feet, rear is 25 feet.
(4) The minimum side building set back is 10 feet.
(5) Easements of 25 feet in width along the front, and 10 feet in width along the sides and 20 feet alng the rear, are reserved for drainage and utilities
(6) No structure in this subdivision shall be occupied until connected to a privately owned utility sewer company approved under the Rules of TCEQ.
(7) This property will be served with water and sewer by a private owned utility company approved under the Rules of TCEQ.
(8) DOES NOT LIE WITHIN THE EDWARDS AQUIFER RECHARGE ZONE.
(9) None of this property lies within an Extraterritorial Jurisdiction of a city.
(10) This subdivision lies in Flood Zone "C" based on the Federal Emergency Management Agency, National Flood Insurance Program for Blanco County, Community-Panel No. 48031C0115 C, dated 2/6/1991 and 48031C0105 C, dated 2/6/1991. No warranty express or implied is made regarding the accuracy of the National Flood Insurance Program Map.
(11) Easement statement - Property owners are advised that they are responsible for maintenance of dedicated easements on their property and may not utilize these easements for any purpose detrimental to their intended use (i.e., no structures, septic tank fields, etc.). Grantees of said dedicated easement reserve the right of access to such easements.
(12) There are no improvements.
(13) All bearings are based on Texas State Plane Coordinates (central zone). Convergence angle of 0 °21'19", and all distances are surface distances. Combining scale factor of 0.99987264.
(14) All road ROW are private streets to be owned and maintained by Rockin J Ranch Maintenance Corporation

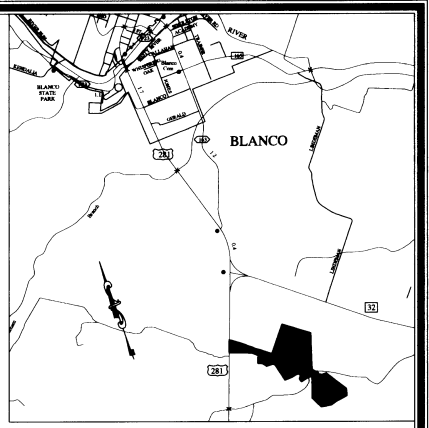

Location Map


STATE OF TEXAS
COUNTY OF BLANCO

KNOW ALL MEN BY THESE PRESENT, that I, the undersigned, a Registered Professional Engineer in the state of Texas, hereby certify that is plat complies with the engineering related requirements of the Blanco County Subdivision Regulations.

Professional Engineer
License No. 82822

6/7/06
Date

STATE OF TEXAS MICHAEL F. LUCCI 82822 REGISTERED PROFESSIONAL ENGINEER

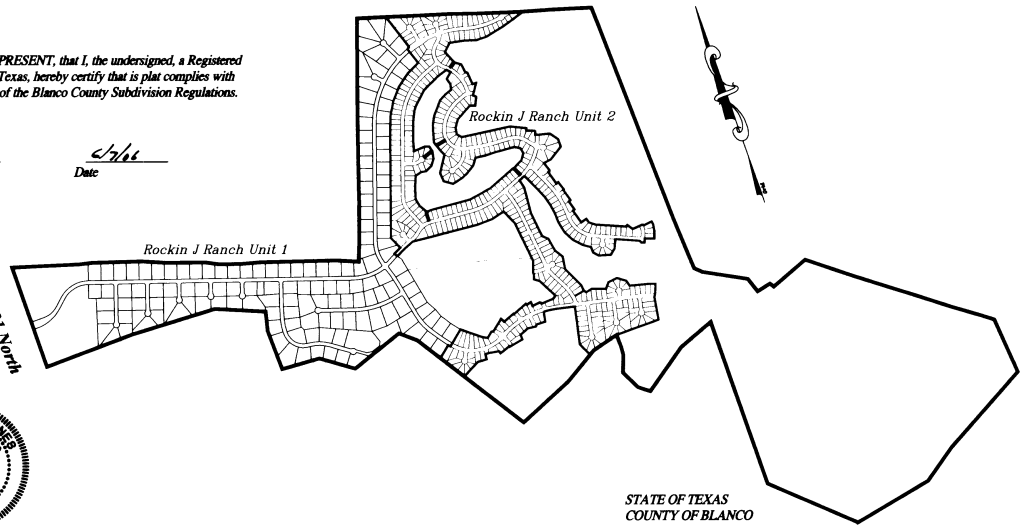

STATE OF TEXAS REGISTERED RICHARD J. SOLIS 4602 LAND SURVEYOR

MARY HAYNES NOTARY PUBLIC STATE OF TEXAS MY COMM. EXPIRES 08-01-2008

Rockin J Ranch
Unit 2

A SUBDIVISION OF 172.8 ACRES OF LAND OUT OF A CALLED 1064.80 ACRE TRACT AS RECORDED IN VOLUME 284, PAGE 949, BLANCO COUNTY DEED RECORDS, Being 125.38 ACRES OUT OF THE CHARLES V. TAPLIN SURVEY 96, ABSTRACT 595, 10.15 ACRES OUT OF THE CHRISTIAN SCHMIDT SURVEY 100, ABSTRACT 546, 37.27 ACRES OUT OF THE CHRISTIAN SCHMIDT SURVEY 98, ABSTRACT 567.

CONTAINING 138.57 ACRES, CONSISTING OF 465 LOTS.
34.23 ACRES IN ROAD AREA.
24,851 LINEAR FEET OF NEW ROADWAY.

STATE OF TEXAS
COUNTY OF BLANCO

No structure in this subdivision shall be occupied until connected to either: an individual water well, the location of which has been approved by Blanco-Pedernales Groundwater Conservation District; a TEQC approved public water supply supply; or Domestic water supply subject to approval by the Blanco County Commissioners Court


Blanco-Pedernales Groundwater Conservation District
830-868-9196

6/8/06
Date

Rancho Del Lago Inc.
(Water System Co.)
Lee R. Roper, President

31 May 05
Date

Richard Solis Surveying Co.
Professional Surveyors
Old Blanco Courthouse
P.O. Box 1957
Blanco, Tx 78606
FAX (830) 833-0782
Voice (830) 257-3001
Richard@rjsls.com

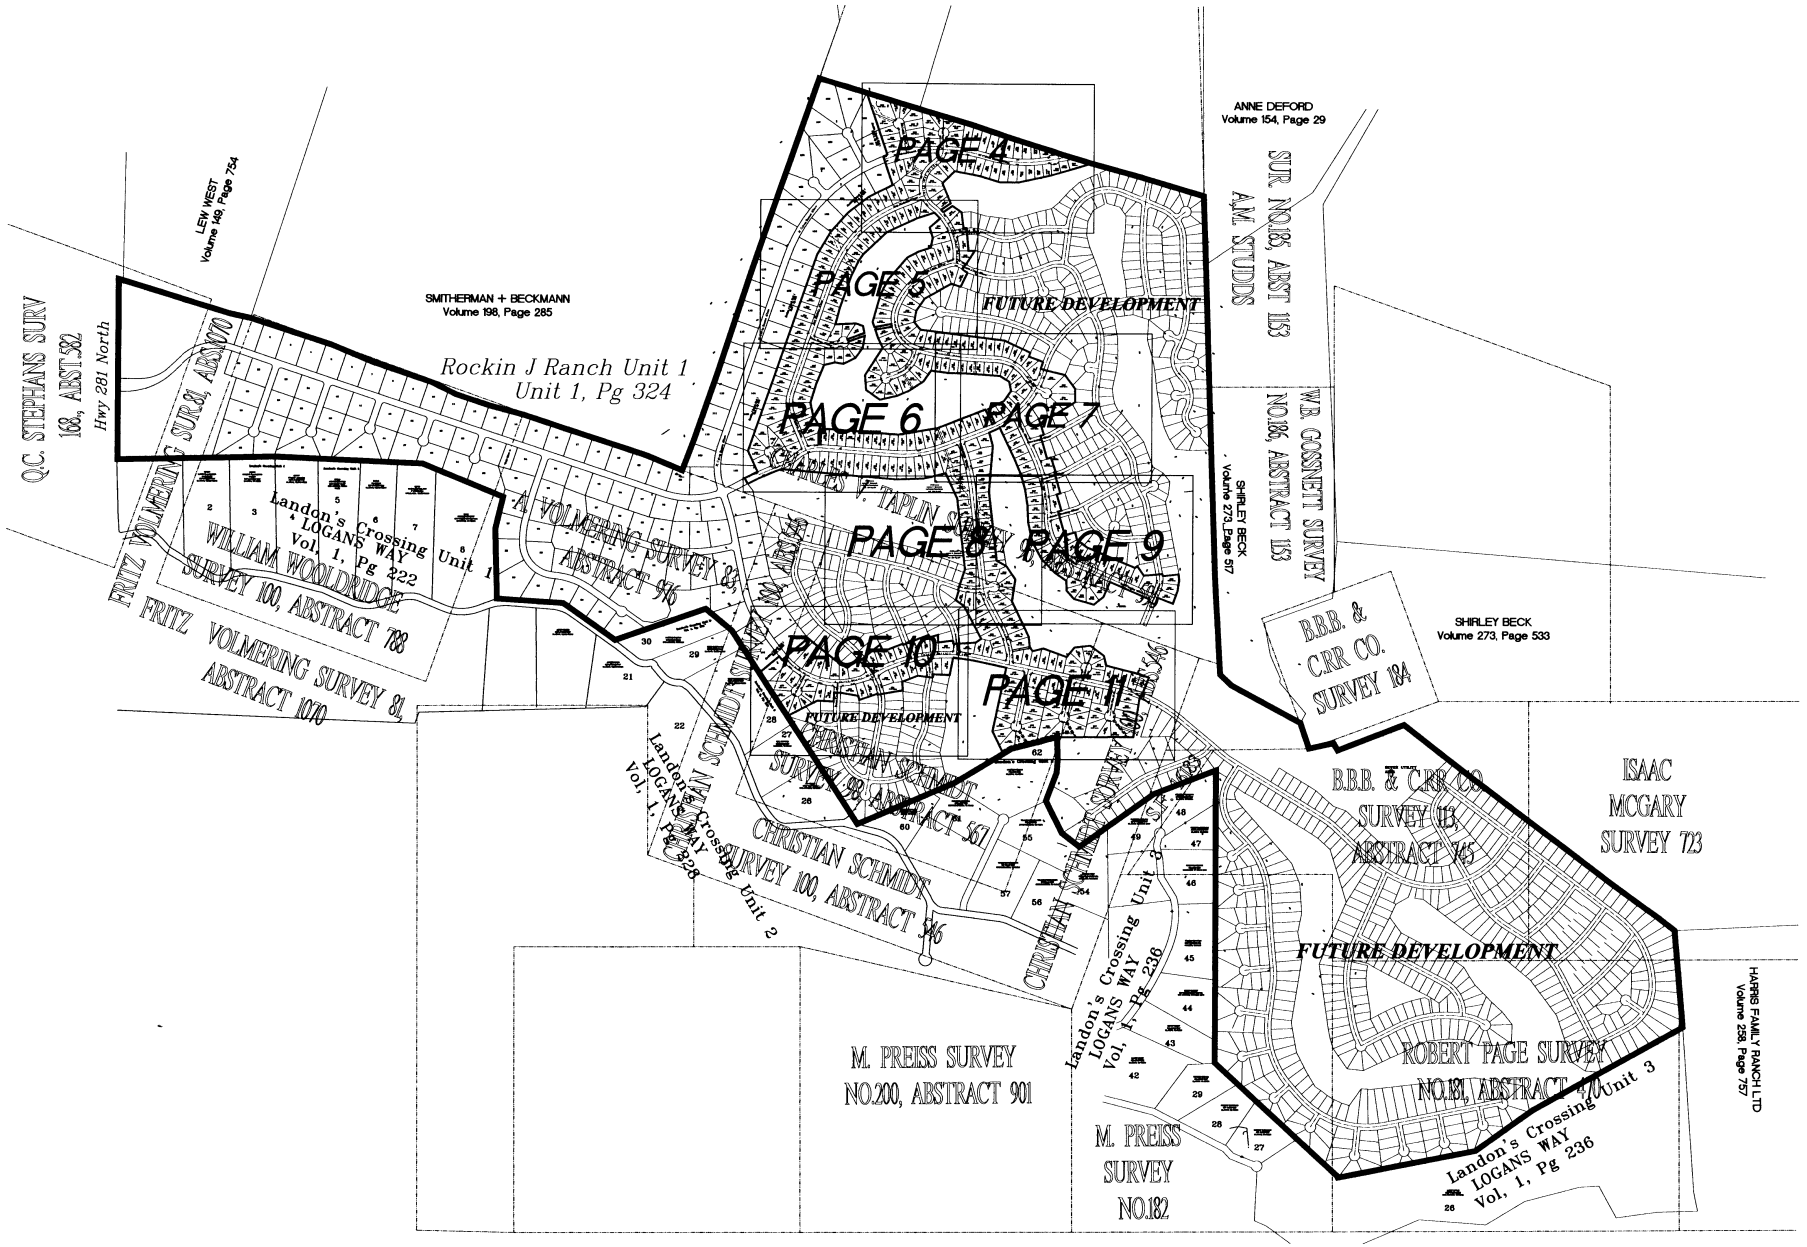

Rockin J Ranch
Unit 2

GRAPHIC SCALE

800 0 400 800 1600 3200

(IN FEET)
1 inch = 800 ft.

Richard Solis Surveying Co.
Professional Surveyors
Old Blanco Courthouse
P.O. Box 167
Blanco, Tx 78606
FAX (830) 833-0782
Voice (830) 237-2001
RichardSolis.com

Volume **Page**

CURVE TABLES

Curve	Length	Tan	Angle	Radius	Ch Bearing	Chord
C1	742.52	424.00	69°08'13"	615.35	S74°46'30"E	698.29
C2	46.85	29.78	89°46'39"	29.90	N14°28'10"E	42.20
C3	51.48	25.74	2°32'23"	1161.33	N37°57'01"W	51.47
C4	54.14	27.07	2°32'23"	1221.33	N37°57'01"W	54.13
C5	33.47	18.71	63°54'52"	30.00	S77°28'13"E	31.76
C6	218.68	109.57	9°02'15"	1386.37	S69°30'52"W	218.45
C7	41.69	27.54	95°32'13"	25.00	N26°15'53"E	37.02
C8	34.89	20.96	79°57'18"	25.00	S61°28'52"E	32.12
C9	319.93	160.68	13°13'19"	1386.37	S85°09'09"W	319.22
C10	39.74	25.47	91°04'09"	25.00	N46°13'44"E	35.68
C11	43.41	21.72	4°37'18"	538.15	N01°37'00"W	43.40
C12	54.35	27.19	5°12'21"	598.15	N01°19'29"W	54.33
C13	37.11	22.93	85°02'32"	25.00	S41°14'34"E	33.79
C14	137.29	68.70	5°40'25"	1386.37	N80°55'37"W	137.23
C15	44.93	31.40	102°55'50"	25.01	N50°25'25"E	39.12
C16	39.17	19.62	8°21'17"	268.64	N05°13'09"W	39.14
C17	255.10	128.72	18°54'44"	772.84	N18°51'10"W	253.94
C18	101.35	50.88	12°37'24"	460.00	S21°59'50"E	101.14
C19	34.71	20.81	79°32'23"	25.00	N55°27'20"W	31.99
C20	192.72	97.79	24°00'16"	460.00	S83°13'23"E	191.31
C21	158.35	80.23	22°40'57"	400.00	S82°33'44"E	157.32
C22	40.39	26.14	92°33'34"	25.00	N39°49'00"E	36.14
C23	416.58	209.39	14°22'30"	1660.42	N13°39'00"W	415.49
C24	39.54	25.27	90°36'58"	25.00	N66°08'44"W	35.55
C25	482.37	245.33	25°45'46"	1072.78	N81°30'46"E	478.32
C26	233.42	123.87	47°26'18"	281.92	S71°12'50"W	226.81
C27	183.62	93.03	22°42'01"	463.45	N58°50'41"E	182.42
C28	339.03	169.81	8°13'21"	2362.41	S66°05'01"W	338.74
C29	248.37	124.29	5°50'46"	2434.26	S64°53'57"W	248.26
C30	38.71	24.44	88°42'44"	25.00	N23°29'52"E	34.96
C31	18.69	9.81	42°50'00"	25.00	N42°16'30"W	18.26
C32	231.84	53.93	265°40'01"	50.00	S69°08'30"W	73.33
C33	18.69	9.81	42°50'00"	25.00	S00°33'30"W	18.26
C34	39.47	25.20	90°27'45"	25.00	S66°05'23"E	35.50
C35	149.17	75.45	21°11'04"	403.45	N58°05'13"E	148.32
C36	67.95	34.09	11°23'12"	341.93	S53°11'17"W	67.84
C37	35.51	21.50	81°22'45"	25.00	N18°11'31"E	32.60
C38	238.54	124.75	41°25'00"	330.00	S01°47'22"E	233.38
C39	928.39	494.90	49°08'01"	1082.62	S43°29'09"W	900.21
C40	34.59	20.71	79°16'24"	25.00	N28°24'57"E	31.90
C41	281.53	155.02	59°37'53"	270.50	S18°35'42"W	268.99
C42	63.00	81.15	146°08'51"	24.70	N21°22'22"W	47.25
C43	111.50	55.78	4°20'45"	1470.00	S85°33'12"W	111.47
C44	249.41	125.02	9°51'19"	1450.00	S74°32'19"W	249.11
C45	41.81	20.91	1°33'57"	1530.00	S70°28'08"W	41.81
C46	126.37	63.22	4°40'17"	1550.00	S73°35'55"W	126.34
C47	37.92	23.69	86°54'23"	25.00	N32°28'52"E	34.39
C48	27.13	15.08	62°10'55"	25.00	N42°03'46"W	25.82
C49	211.34	82.92	242°10'55"	50.00	S47°56'14"W	85.63
C50	33.53	19.83	76°50'43"	25.00	S49°23'41"E	31.07
C51	146.64	73.37	5°29'29"	1530.00	S86°07'34"W	146.58
C52	38.39	24.13	87°58'23"	25.00	N44°53'07"E	34.72
C53	18.69	9.81	42°50'00"	25.00	N20°31'05"W	18.26
C54	231.84	53.93	265°40'01"	50.00	N89°06'05"W	73.33
C55	18.69	9.81	42°50'00"	25.00	S22°18'56"W	18.26
C56	38.39	24.13	87°58'23"	25.00	S43°05'16"E	34.72
C57	370.45	186.13	13°52'21"	1530.00	N80°08'17"W	369.54
C58	552.20	281.30	26°56'43"	1174.19	S86°40'28"E	547.13
C59	18.69	9.81	42°50'00"	25.00	N58°26'11"E	18.26
C60	83.74	55.50	95°57'49"	50.00	S85°00'05"W	74.29
C61	83.74	55.50	95°57'49"	50.00	N74°42'17"E	74.29
C62	18.69	9.81	42°50'00"	25.00	N78°43'49"W	18.26
C63	580.42	295.68	26°56'43"	1234.19	S86°40'28"E	575.08
C64	356.72	179.24	13°54'13"	1470.00	N80°09'13"W	355.84
C65	38.54	22.45	73°36'51"	30.00	S56°05'15"W	35.95


Curve	Length	Tan	Angle	Radius	Ch Bearing	Chord
C66	82.89	42.36	29°07'49"	163.04	N33°50'44"E	82.00
C67	371.43	255.81	101°05'57"	210.50	S02°08'20"E	325.09
C68	291.21	148.55	27°53'40"	598.15	N38°44'29"W	288.34
C69	35.83	21.78	82°07'16"	25.00	S65°51'17"E	32.84
C70	89.09	44.70	11°57'02"	427.12	S79°03'35"W	88.92
C71	70.78	35.50	11°02'48"	367.12	S79°30'42"W	70.67
C72	38.68	24.41	88°38'21"	25.00	S29°40'07"W	34.93
C73	157.09	79.00	15°02'50"	598.15	N07°07'39"W	156.64
C74	29.73	16.91	68°08'20"	25.00	S33°40'24"E	28.01
C75	52.66	26.53	17°14'21"	175.02	N59°07'23"W	52.46
C76	120.59	66.50	60°04'04"	115.02	N80°32'14"W	115.14
C77	505.09	269.64	49°39'27"	582.79	S44°36'00"W	489.43
C78	433.19	288.08	96°27'15"	257.33	S28°27'21"E	383.82
C79	470.40	235.87	10°32'54"	2555.14	S81°57'16"E	469.74
C80	347.66	187.04	52°22'07"	380.37	N59°41'39"W	335.69
C81	57.71	28.92	9°00'25"	367.12	S38°00'48"E	57.65
C82	49.96	38.87	114°29'58"	25.00	N80°14'00"E	42.05
C83	98.76	49.44	7°01'38"	805.24	N19°28'12"E	98.70
C84	134.57	67.42	8°54'41"	865.24	N20°24'43"E	134.44
C85	56.41	52.76	129°17'29"	25.00	S39°46'41"E	45.18
C86	231.84	53.93	265°40'01"	50.00	N28°24'35"E	73.33
C87	56.41	52.76	129°17'29"	25.00	N83°24'09"W	45.18
C88	231.81	116.60	15°21'01"	865.24	N39°37'37"E	231.11
C89	31.69	18.37	72°37'33"	25.00	S10°59'21"W	29.61
C90	35.17	21.21	80°36'47"	25.00	S65°37'49"E	32.34
C91	43.37	29.47	99°23'13"	25.00	S24°22'11"W	38.13
C92	204.93	102.64	8°10'05"	1437.50	N21°14'23"W	204.76
C93	38.74	24.47	88°46'53"	25.00	S61°32'47"E	34.98
C94	37.92	23.69	86°54'28"	25.00	S30°36'33"W	34.39
C95	248.48	124.55	9°54'14"	1437.50	N07°53'34"W	248.17
C96	44.94	31.43	102°59'46"	25.00	S54°26'20"E	39.13
C97	35.14	21.18	80°32'40"	25.00	S33°47'27"W	32.32
C98	462.76	255.18	60°03'01"	441.53	S36°30'24"E	441.87
C99	39.90	25.64	91°27'08"	25.00	N67°44'31"E	35.80
C100	114.92	59.09	32°55'15"	200.00	N05°33'20"E	113.34
C101	149.39	76.82	32°55'15"	260.00	N05°33'20"E	147.34
C102	38.64	24.37	88°32'52"	25.00	N22°15'29"W	34.90
C103	39.27	25.00	90°00'00"	25.00	S68°28'05"W	35.36
C104	18.69	9.81	42°49'59"	25.00	S02°03'05"W	18.26
C105	231.84	53.93	265°39'59"	50.00	S66°31'54"E	73.33
C106	18.69	9.81	42°50'00"	25.00	N44°53'05"E	18.26
C107	39.27	25.00	90°00'00"	25.00	N21°31'55"W	35.36
C108	579.99	327.31	66°15'31"	501.53	S33°24'09"E	548.21
C109	562.36	285.15	23°23'27"	1377.50	N13°37'42"W	558.47
C110	43.74	30.04	100°42'48"	24.89	N75°21'52"W	38.33
C111	205.96	103.52	14°16'01"	827.13	N61°24'44"E	205.43
C112	39.02	24.75	89°25'17"	25.00	S23°50'06"W	35.18
C113	432.80	217.55	14°24'45"	1720.57	N13°40'10"W	431.66
C114	55.43	50.17	127°01'41"	25.00	S69°58'37"E	44.75
C115	215.02	76.42	246°23'30"	50.00	N10°17'42"W	83.68
C116	57.38	55.51	131°30'20"	25.00	S47°08'53"W	45.59
C117	67.75	33.95	9°42'14"	400.00	S23°27'25"E	67.67
C118	274.46	138.49	18°55'13"	831.14	N18°50'08"W	273.21
C119	71.26	35.77	12°22'22"	330.00	N03°11'21"W	71.12
C120	35.38	21.38	81°05'14"	25.00	S37°32'47"E	32.50
C121	39.27	25.00	90°00'00"	25.00	N56°54'36"E	35.36
C122	18.69	9.81	42°50'00"	25.00	N09°30'24"W	18.26
C123	231.84	53.93	265°40'01"	50.00	N78°05'24"W	73.33
C124	18.69	9.81	42°50'00"	25.00	S33°19'36"W	18.26
C125	39.27	25.00	90°00'00"	25.00	S33°05'24"E	35.36
C126	244.57	122.60	10°03'34"	1393.01	N73°03'37"W	244.26
C127	179.33	89.80	7°42'28"	1333.01	N72°15'57"W	179.19
C128	40.13	25.87	91°58'13"	25.00	S57°53'42"W	35.96
C129	18.69	9.81	42°50'00"	25.00	S09°30'24"E	18.26
C130	231.84	53.93	265°40'01"	50.00	S78°05'24"E	73.33

Curve	Length	Tan	Angle	Radius	Ch Bearing	Chord
C131	18.69	9.81	42°50'00"	25.00	N33°19'36"E	18.26
C132	39.27	25.00	90°00'00"	25.00	N33°05'24"W	35.36
C133	39.27	25.00	90°00'00"	25.00	S56°54'36"W	35.36
C134	18.69	9.81	42°50'00"	25.00	S09°30'24"E	18.26
C135	231.84	53.93	265°40'01"	50.00	S78°05'24"E	73.33
C136	18.69	9.81	42°50'00"	25.00	N33°19'36"E	18.26
C137	39.27	25.00	90°00'00"	25.00	N33°05'24"W	35.36
C138	39.27	25.00	90°00'00"	25.00	S56°54'36"W	35.36
C139	18.69	9.81	42°50'00"	25.00	S09°30'24"E	18.26
C140	231.84	53.93	265°40'01"	50.00	S78°05'24"E	73.33
C141	18.69	9.81	42°50'00"	25.00	N33°19'36"E	18.26
C142	38.86	25.32	93°31'40"	23.81	N31°21'36"W	34.69
C143	382.92	192.81	16°36'31"	1320.96	N86°22'33"W	381.58
C144	41.53	27.42	95°26'07"	24.94	S40°36'37"W	36.90
C145	82.34	41.39	14°17'48"	330.00	N00°02'28"E	82.13
C146	67.37	33.86	14°17'48"	270.00	N00°02'28"E	67.20
C147	40.33	26.08	92°25'20"	25.00	N53°19'06"W	36.09
C148	355.75	178.95	15°22'02"	1326.37	S72°47'13"W	354.68
C149	42.57	25.46	79°02'39"	30.86	S13°23'57"W	39.28
C150	146.12	73.53	15°47'49"	530.00	N18°13'28"W	145.66
C151	127.10	63.94	15°29'38"	470.00	N18°04'23"W	126.71
C152	42.59	25.77	81°19'55"	30.00	N66°29'09"W	39.10
C153	185.06	93.11	15°40'54"	676.13	N78°02'39"E	184.48
C154	36.24	22.14	83°02'47"	25.00	S44°21'43"W	33.15
C155	38.98	25.56	94°26'27"	23.65	N41°08'06"W	34.72
C156	215.79	108.82	18°17'11"	676.13	S75°57'55"E	214.88
C157	37.31	23.11	85°30'03"	25.00	S70°25'39"W	33.94
C158	18.69	9.81	42°50'00"	25.00	S06°15'37"W	18.26
C159	231.84	53.93	265°40'01"	50.00	S62°19'23"E	73.33
C160	18.69	9.81	42°50'00"	25.00	N49°05'38"E	18.26
C161	37.27	23.02	85°01'45"	25.11	N15°04'24"W	33.94
C162	208.21	104.84	16°38'45"	716.66	S49°15'54"E	207.48
C163	137.93	71.74	38°55'33"	203.02	N89°27'22"E	135.29
C164	18.69	9.81	42°50'00"	25.00	N88°35'24"W	18.26
C165	231.84	53.93	265°40'01"	50.00	N20°00'25"W	73.33
C166	18.69	9.81	42°50'00"	25.00	N48°34'35"E	18.26
C167	97.16	50.54	38°55'33"	143.02	N89°27'22"E	95.30
C168	39.27	25.00	90°00'00"	25.00	S26°04'52"E	35.36
C169	876.94	467.48	49°08'01"	1022.62	S43°29'09"W	850.32
C170	34.59	20.71	79°16'24"	25.00	N72°18'38"W	31.90
C171	94.49	47.73	20°00'53"	270.50	S42°40'53"E	94.01
C172	498.60	268.81	53°05'05"	538.15	N26°08'46"W	480.95
C173	34.81	20.89	79°46'15"	25.00	N40°16'54"E	32.06
C174	32.80	16.45	10°44'19"	175.02	S74°47'52"W	32.75
C175	557.10	297.40	49°39'27"	642.79	S44°36'00"W	539.82
C176	467.50	287.79	84°24'38"	317.33	S22°26'03"E	426.35
C177	34.21	20.39	78°23'58"	25.00	N25°26'23"W	31.60
C178	223.94	121.85	56°03'24"	228.89	N41°47'18"E	215.12
C179	18.69	9.81	42°50'00"	25.00	S88°46'00"E	18.26
C180	231.84	53.93	265°40'01"	50.00	S20°11'00"E	73.33
C181	18.69	9.81	42°50'00"	25.00	S48°24'00"W	18.26
C182	276.51	149.87	54°50'22"	288.89	N42°23'49"E	266.07
C183	38.57	24.31	88°24'16"	25.00	S59°10'46"W	34.86
C184	490.87	246.12	10°27'54"	2687.49	S81°51'03"E	490.19
C185	292.70	158.89	55°18'38"	303.21	N59°34'05"W	281.47
C186	97.37	49.01	16°14'26"	343.51	S40°01'59"E	97.04
C187	48.35	29.34	81°49'17"	33.86	N07°14'33"W	44.35
C188	506.76	260.61	32°57'54"	880.78	N50°09'02"E	499.79
C189	456.91	232.41	25°50'55"	1012.78	N81°28'12"E	453.04
C190	111.91	56.41	17°46'43"	360.67	S85°30'18"W	111.47
C191	35.43	21.34	80°23'38"	25.25	S63°11'14"E	32.60
C192	195.17	102.07	41°25'00"	270.00	S01°47'22"E	190.95
C193	39.27	25.00	90°00'00"	25.00	S63°55'08"W	35.36

Rockin J Ranch
Unit 2

Volume *Page*

Richard Solis Surveying Co.
Professional Surveyors
Old Blanco Courthouse
P.O. Box 167
Blanco, Tx 78606
FAX (830) 833-0782
Voice (830) 237-2001
RichardSolis.com

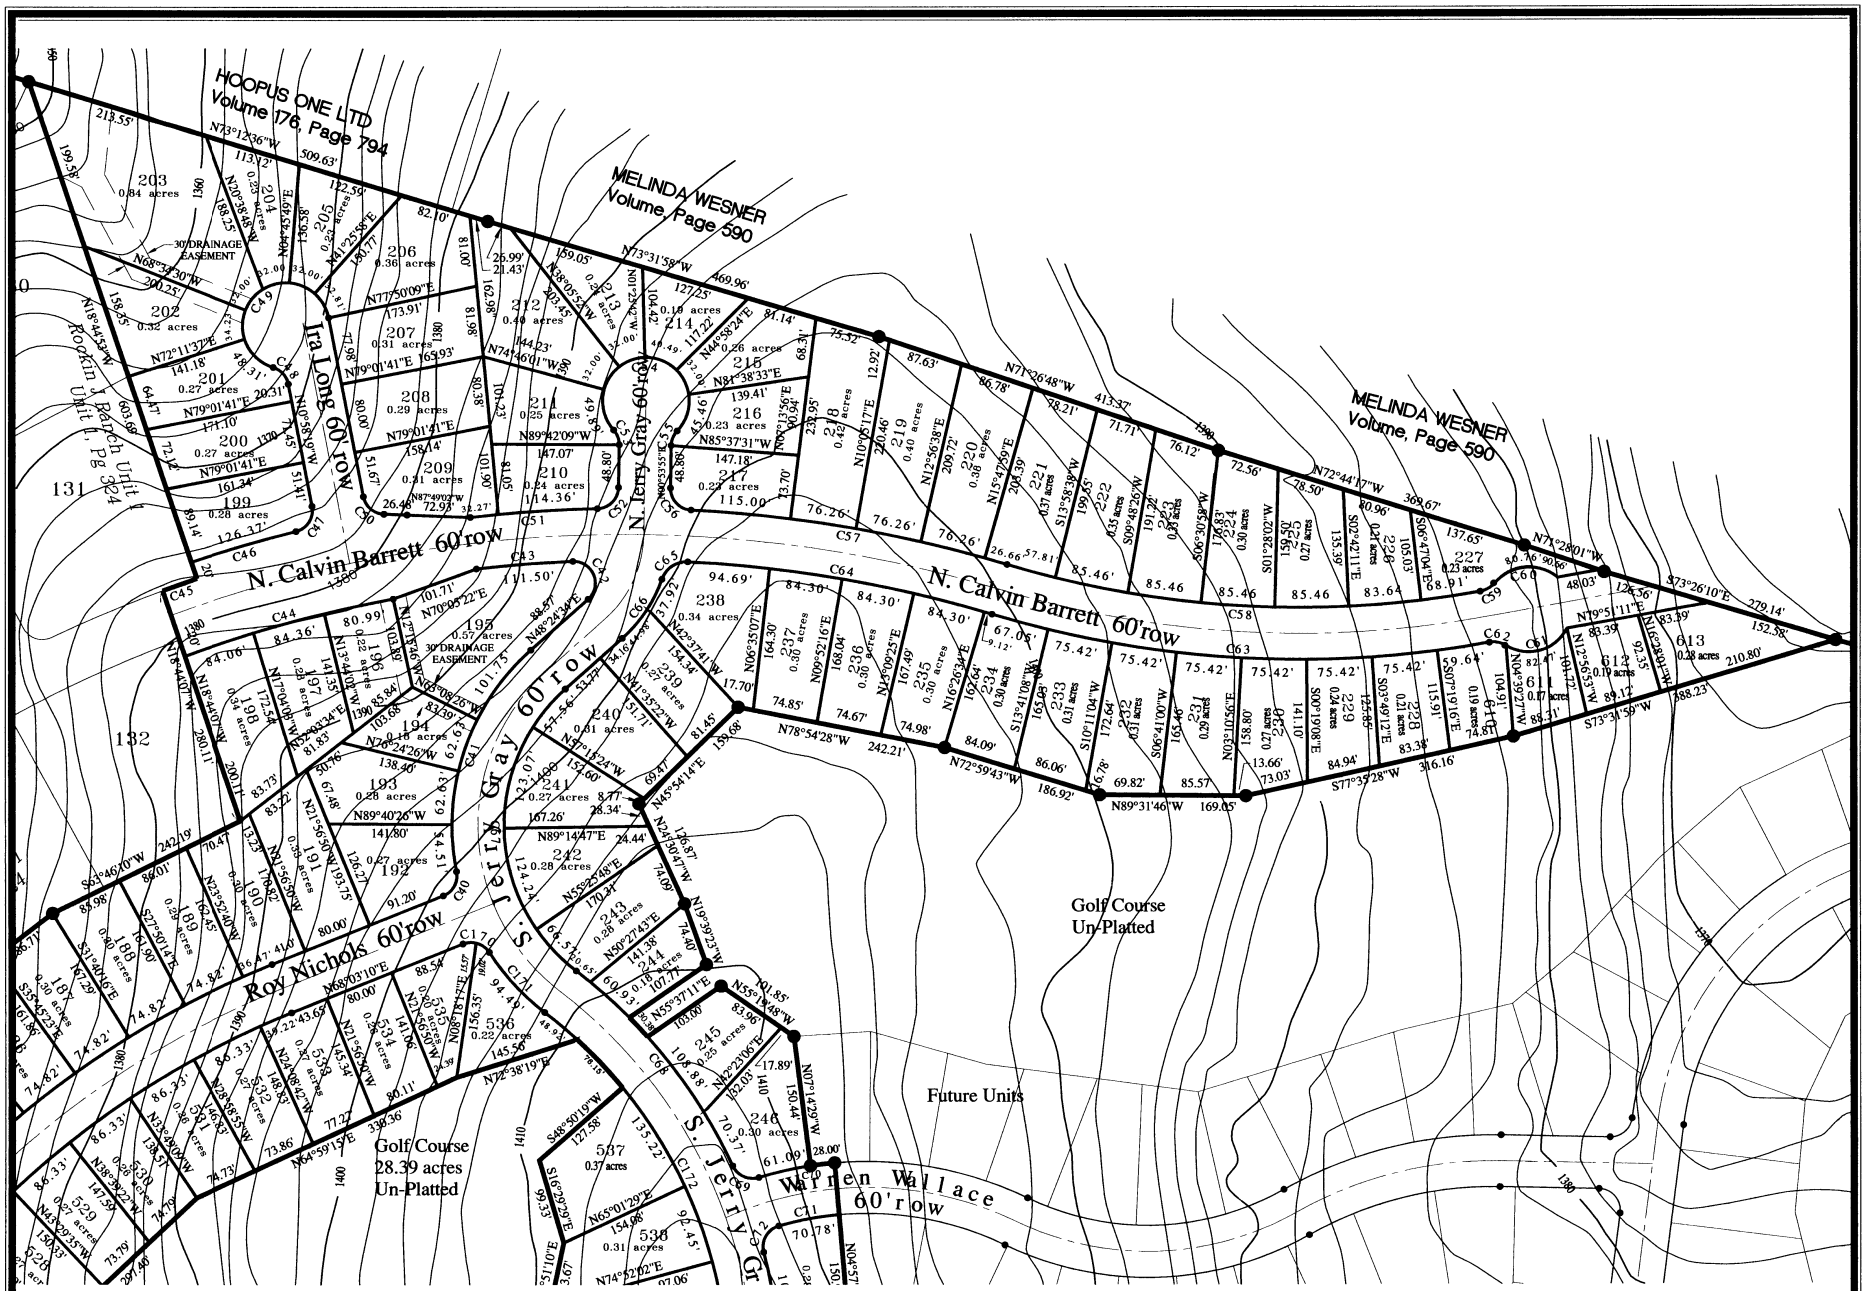

Rockin J Ranch
Unit 2


GRAPHIC SCALE

100 0 50 100 200 400

(IN FEET)
1 inch = 100 ft.

Richard Solis Surveying Co.
Professional Surveyors
Old Blanco Courthouse
P.O. Box 1617
Blanco, Tx 78606
FAX (830) 833-0782
Voice (830) 257-2001
RichardSolis.com

Volume Page

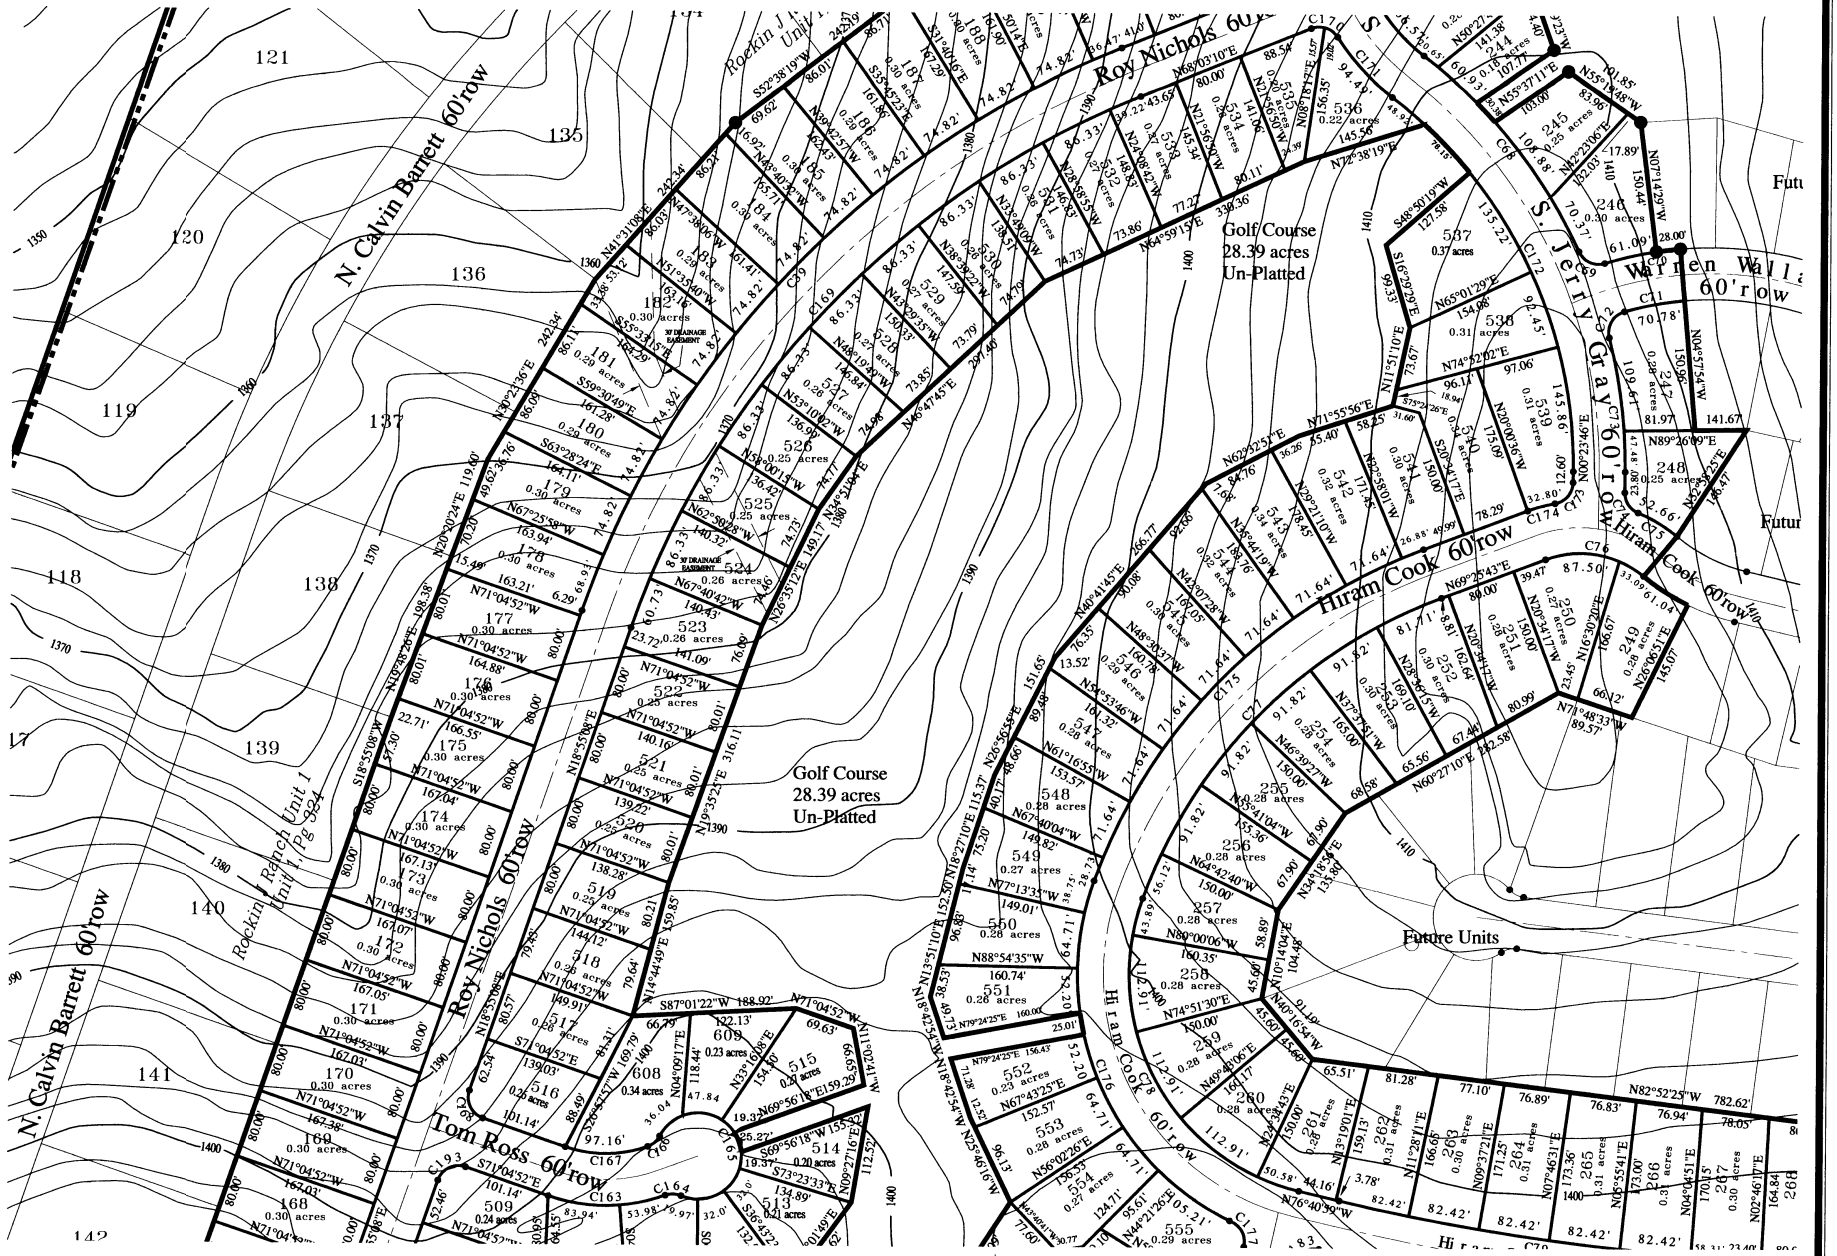

Rockin J Ranch
Unit 2


GRAPHIC SCALE

100 0 50 100 200 400

(IN FEET)
1 inch = 100 ft.

Richard Solis Surveying Co.
Professional Surveyors
Old Blanco Courthouse
P.O. Box 167
Blanco, Tx 78606
FAX (830) 833-0782
Voice (830) 237-2001
RichardSolis.com

Volume Page

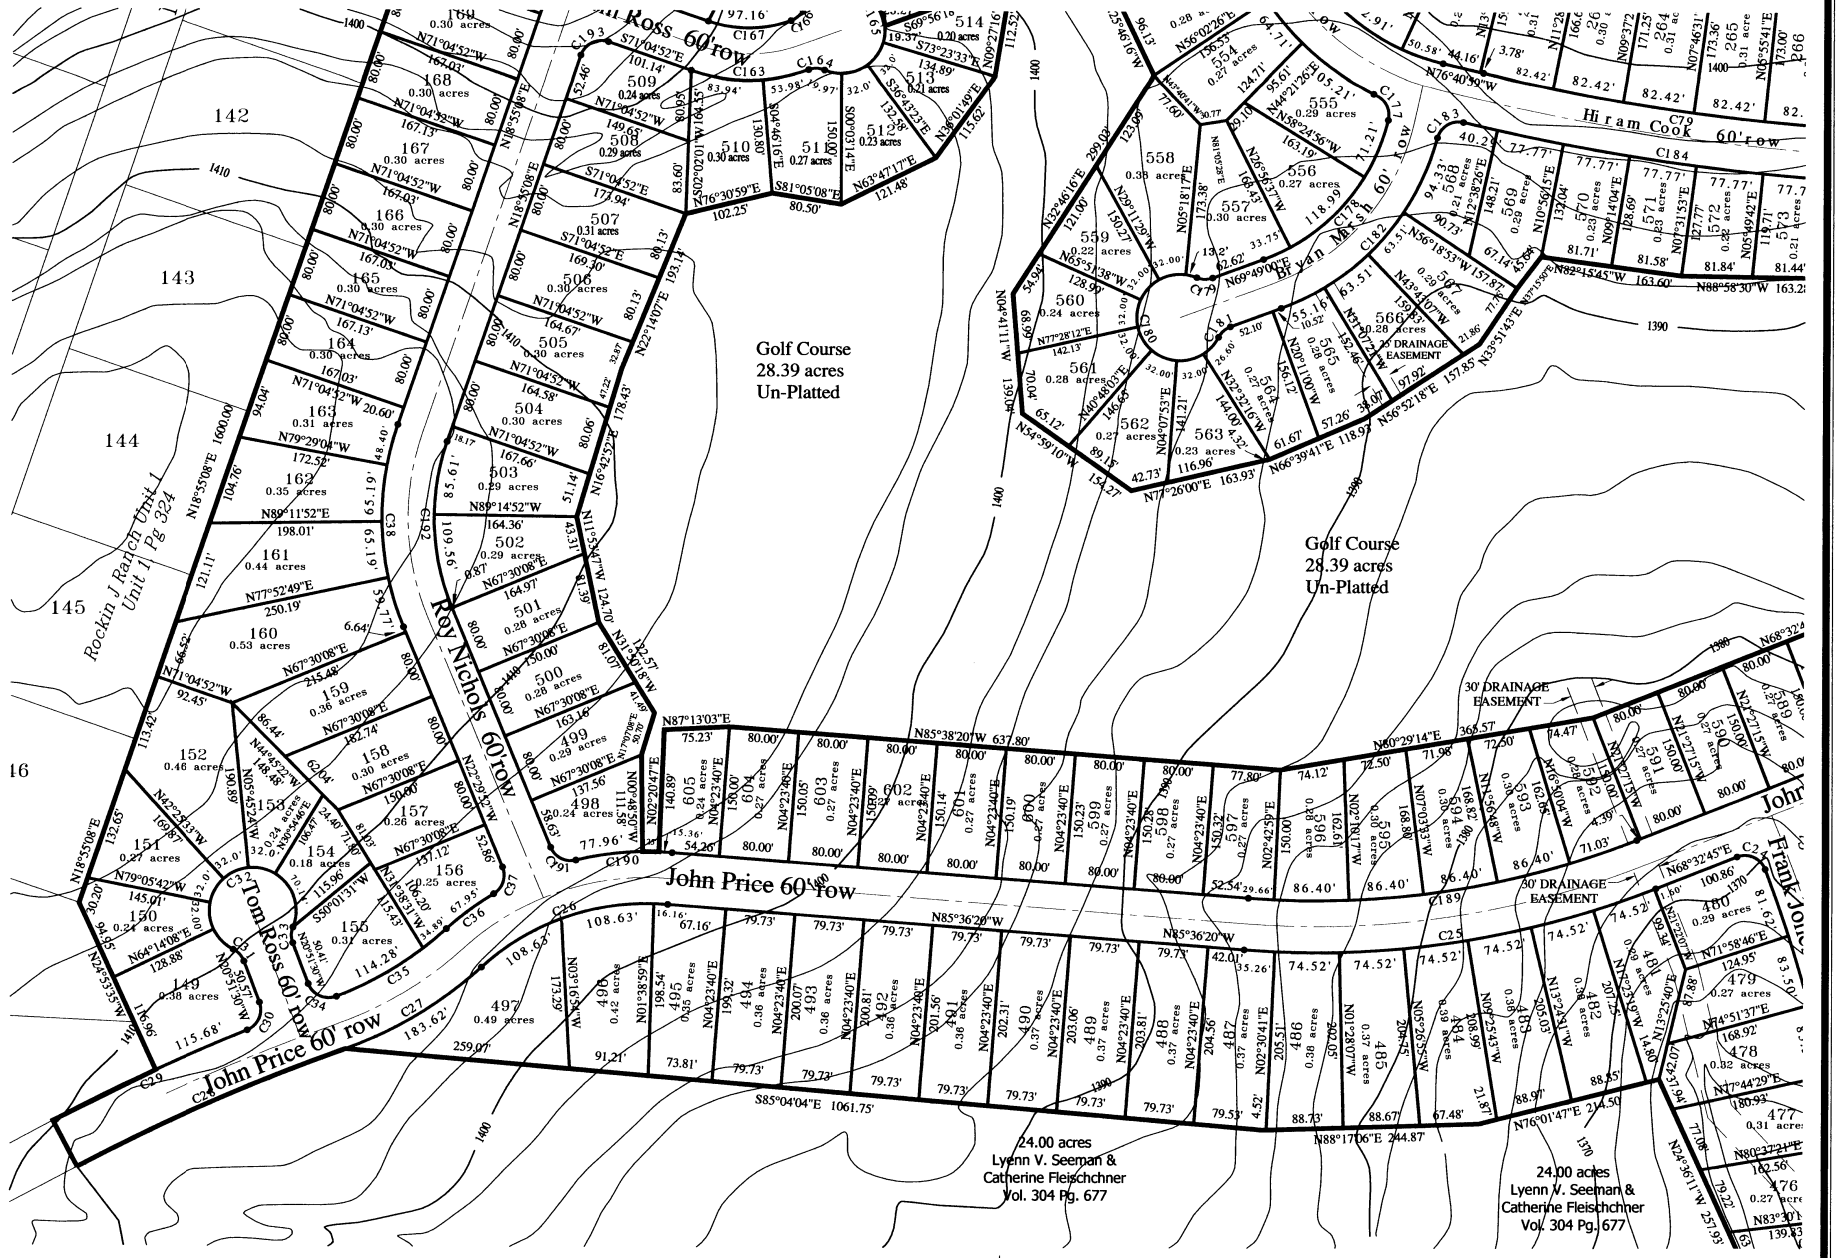

Rockin J Ranch
Unit 2

GRAPHIC SCALE

100 0 50 100 200 400

(IN FEET)
1 inch = 100 ft.

Richard Solis Surveying Co.
Professional Surveyors
Old Blanco Courthouse
P.O. Box 167
Blanco, Tx 78606
FAX (830) 833-0782
Voice (830) 237-2001
RichardSolis.com

Volume *Page*



Rockin J Ranch
Unit 2

GRAPHIC SCALE


100 0 50 100 200 400

(IN FEET)

1 inch = 100 ft.

Richard Solis Surveying Co.
Professional Surveyors
Old Blanco Courthouse
P.O. Box 167
Blanco, Tx 78606
FAX (830) 833-0782
Voice (830) 237-2001
RichardSolis.com

Volume Page

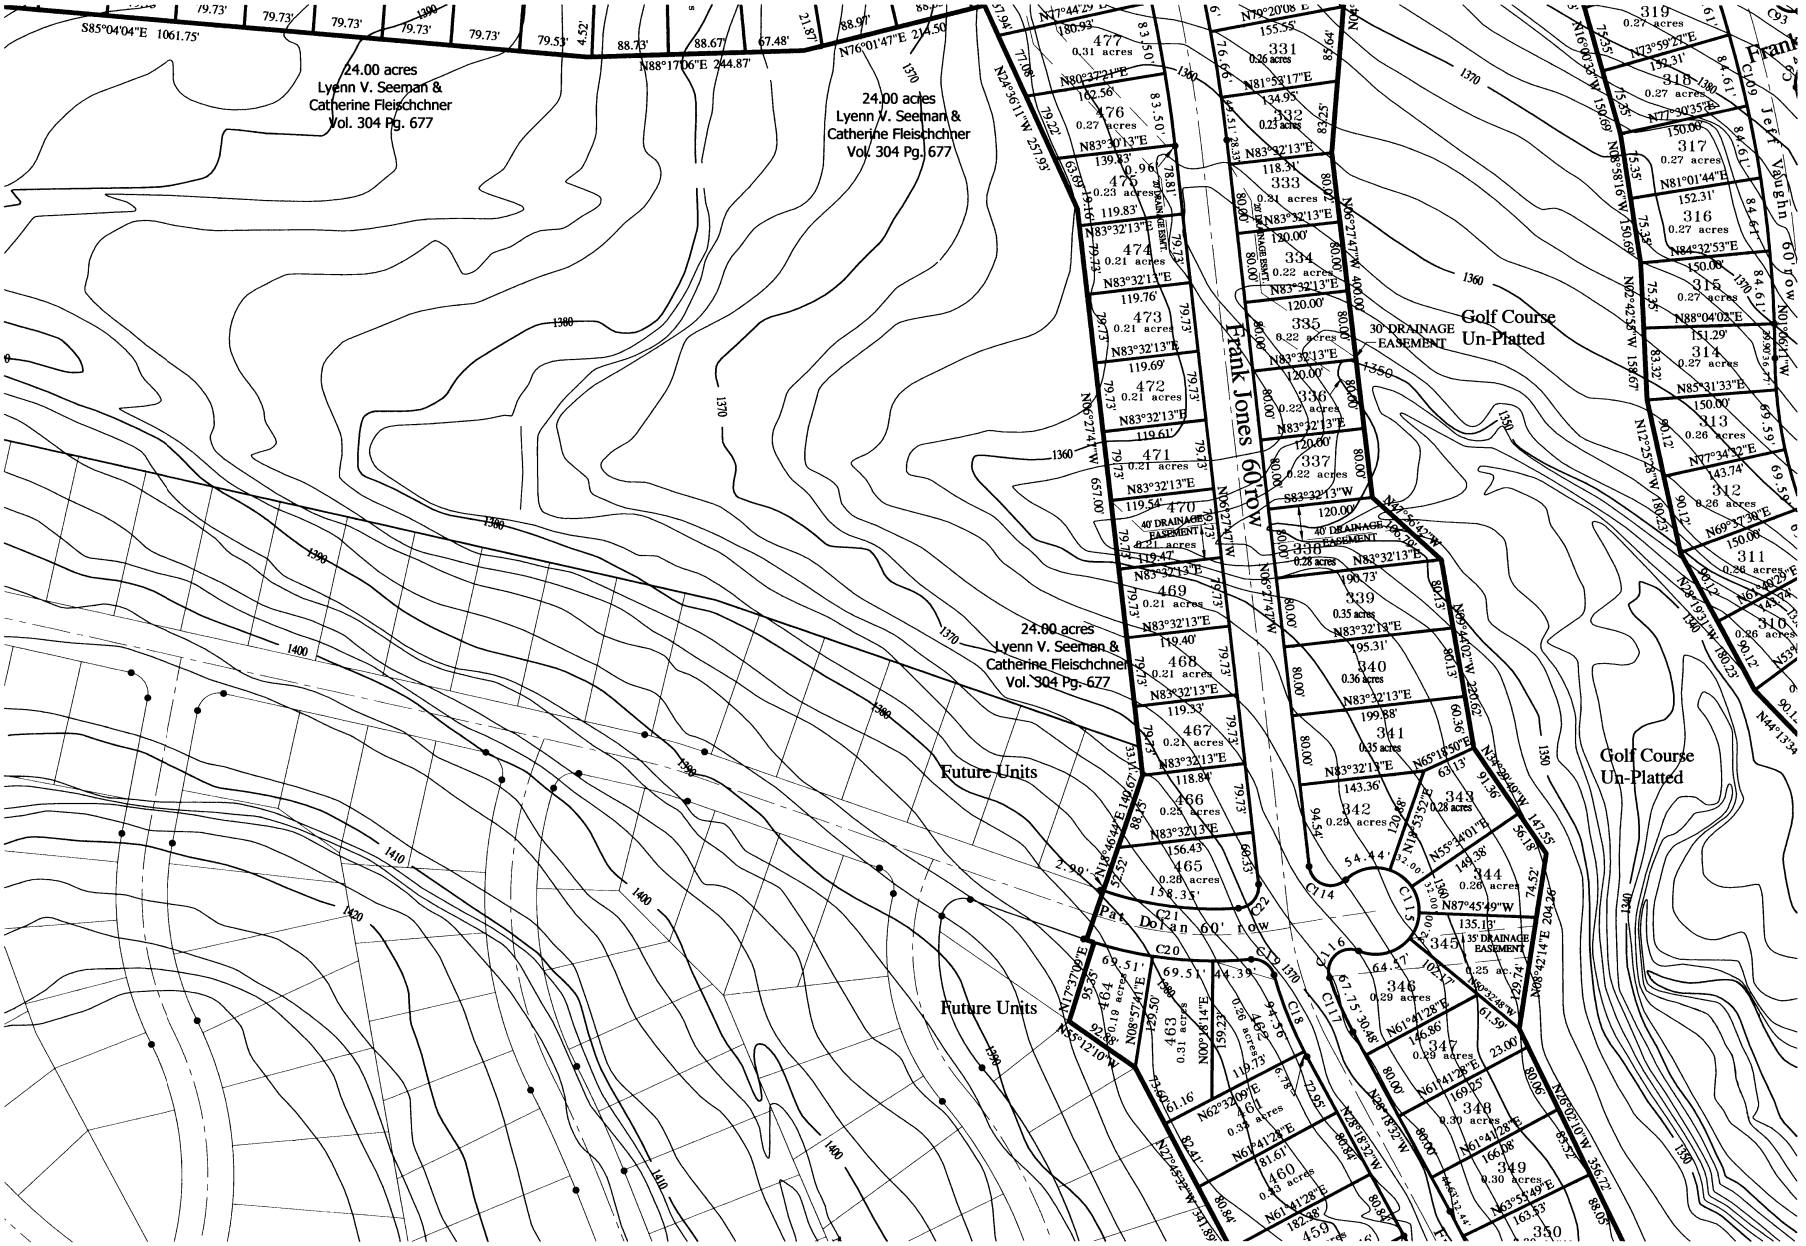

Rockin J Ranch
Unit 2

GRAPHIC SCALE

100 0 50 100 200 400

(IN FEET)


1 inch = 100 ft.

Richard Solis Surveying Co.
Professional Surveyors

Old Blanco Courthouse
P.O. Box 1617
Blanco, Tx 78606

FAX (830) 833-0782
Voice (830) 237-2001
RichardSolis.com

Volume **Page**

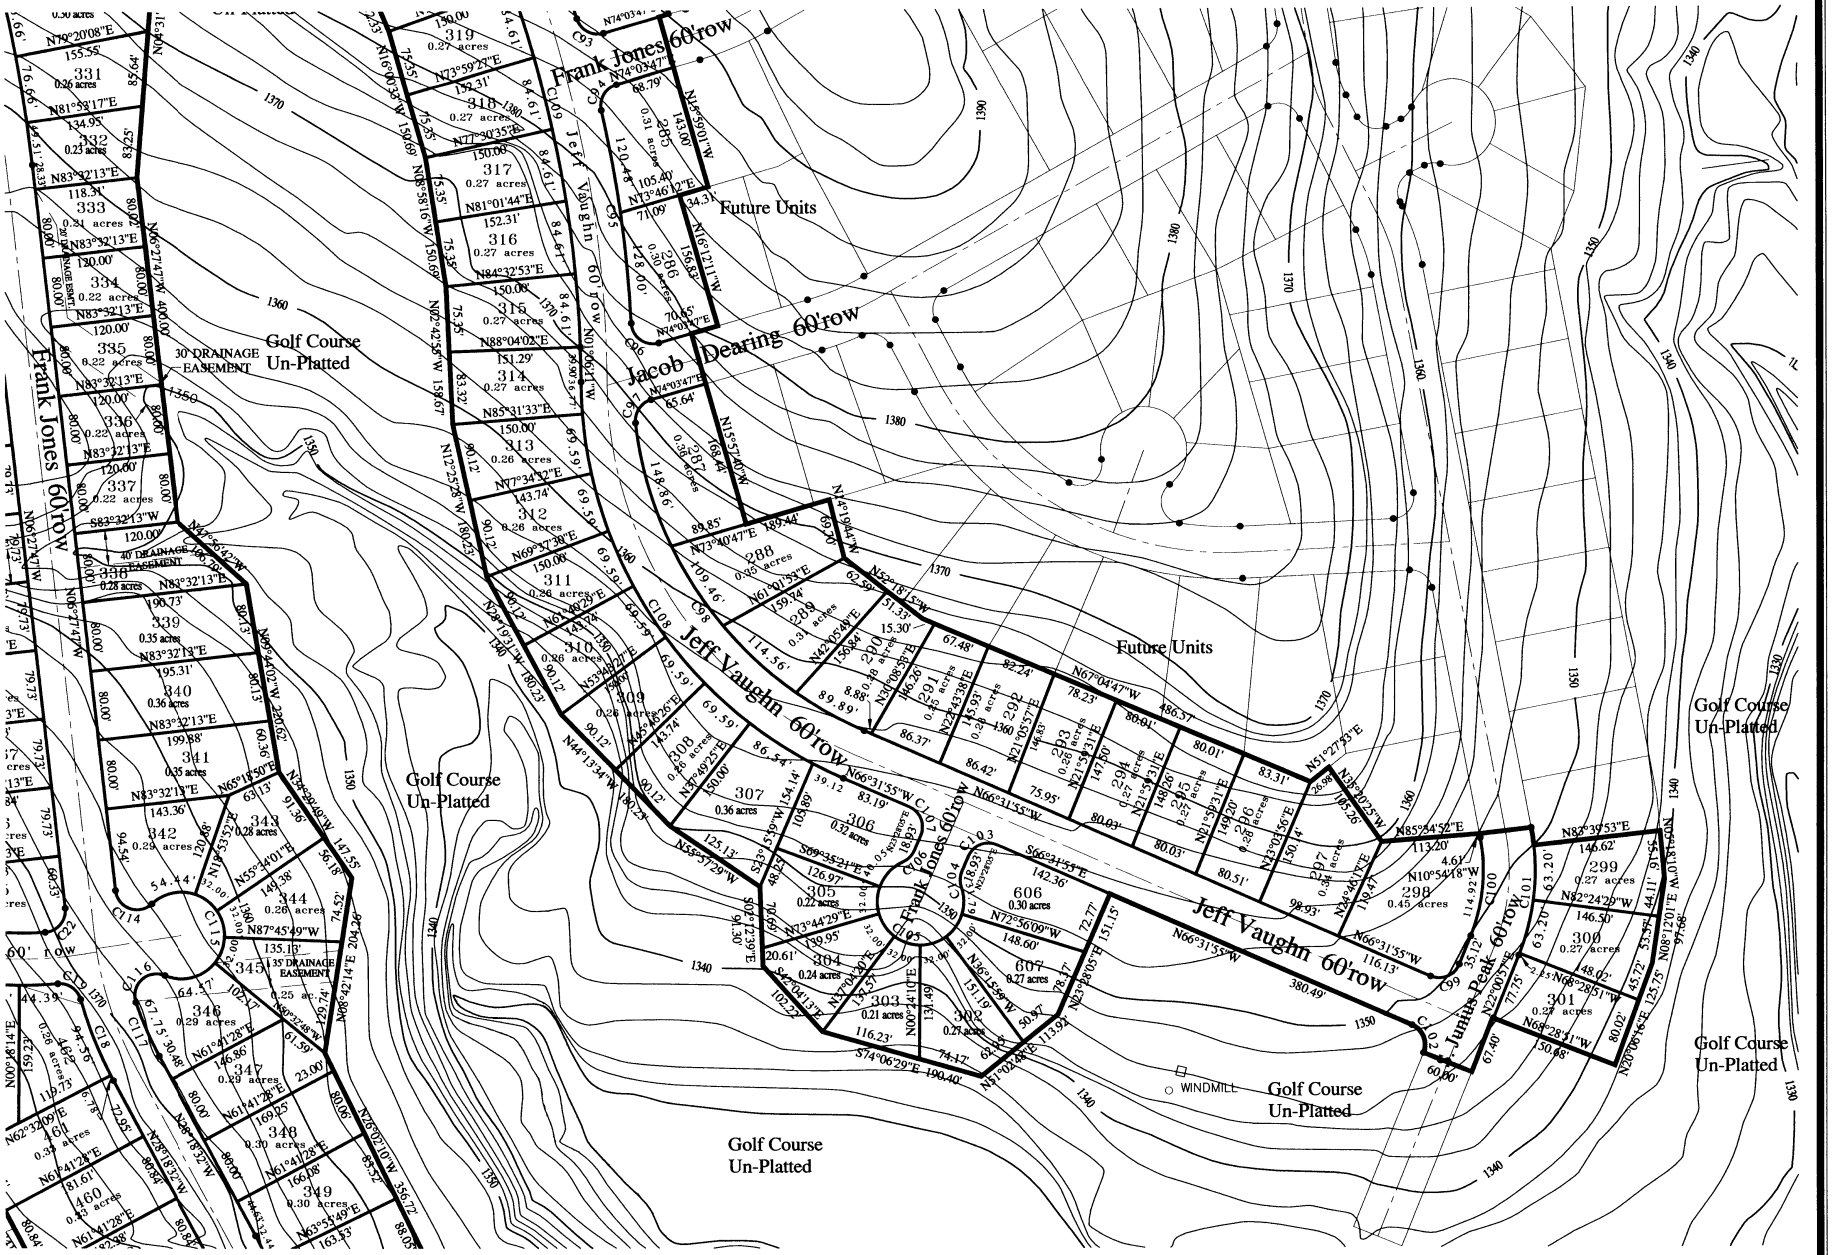

Rockin J Ranch
Unit 2


GRAPHIC SCALE

100 0 50 100 200 400

(IN FEET)
1 inch = 100 ft.

Richard Solis Surveying Co.
Professional Surveyors
Old Blanco Courthouse
P.O. Box 1917
Blanco, Tx 78606
FAX (830) 833-0782
Voice (830) 257-2001
RichardSolis.com

Volume *Page*

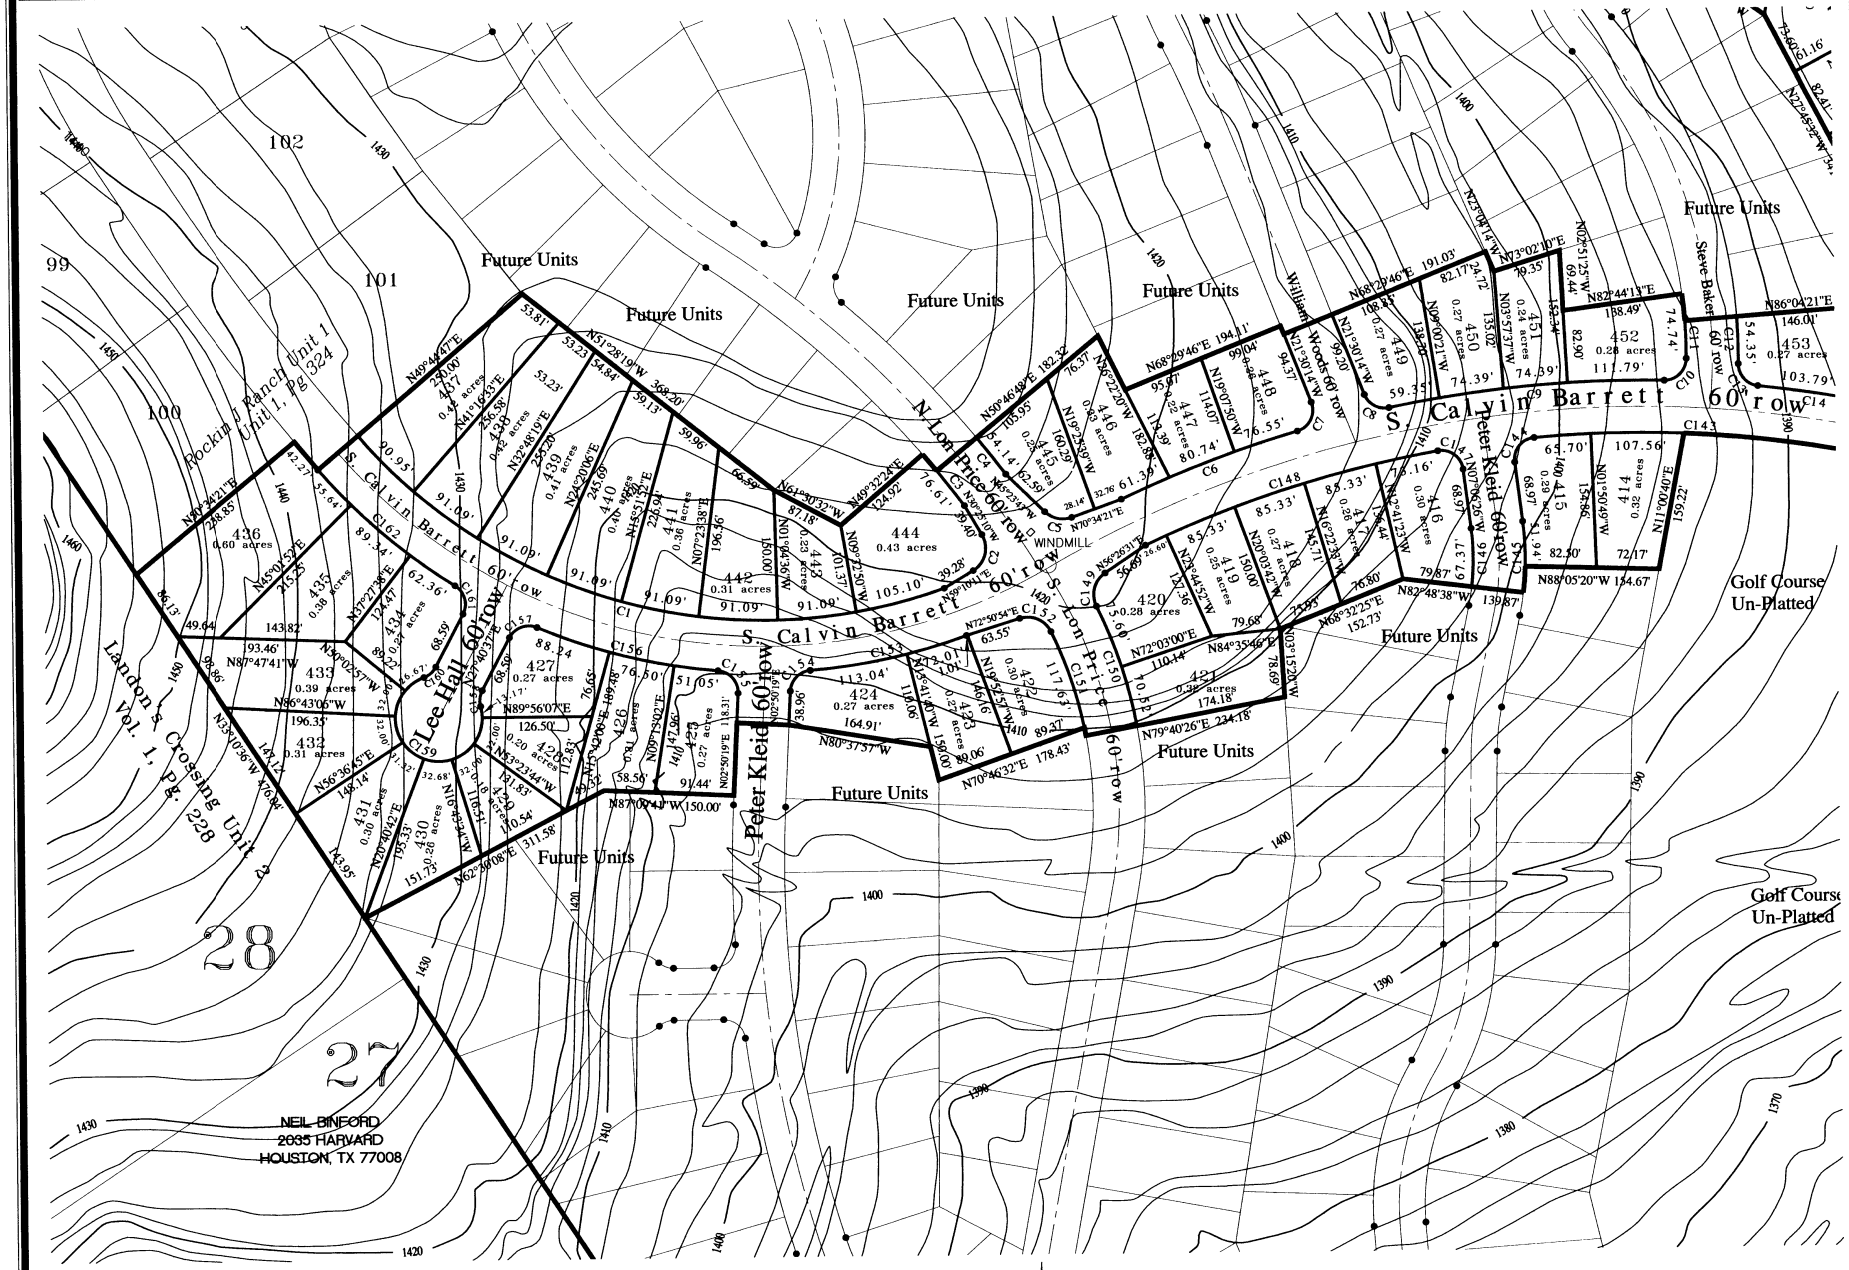

Rockin J Ranch Unit 2

GRAPHIC SCALE


100 0 50 100 200 400

(IN FEET)

1 inch = 100 ft.

Richard Solis Surveying Co.
Professional Surveyors
Old Blanco Courthouse
P.O. Box 167
Blanco, Tx 78606
FAX (830) 833-0782
Voice (830) 237-2001
RichardSolis.com

Volume Page

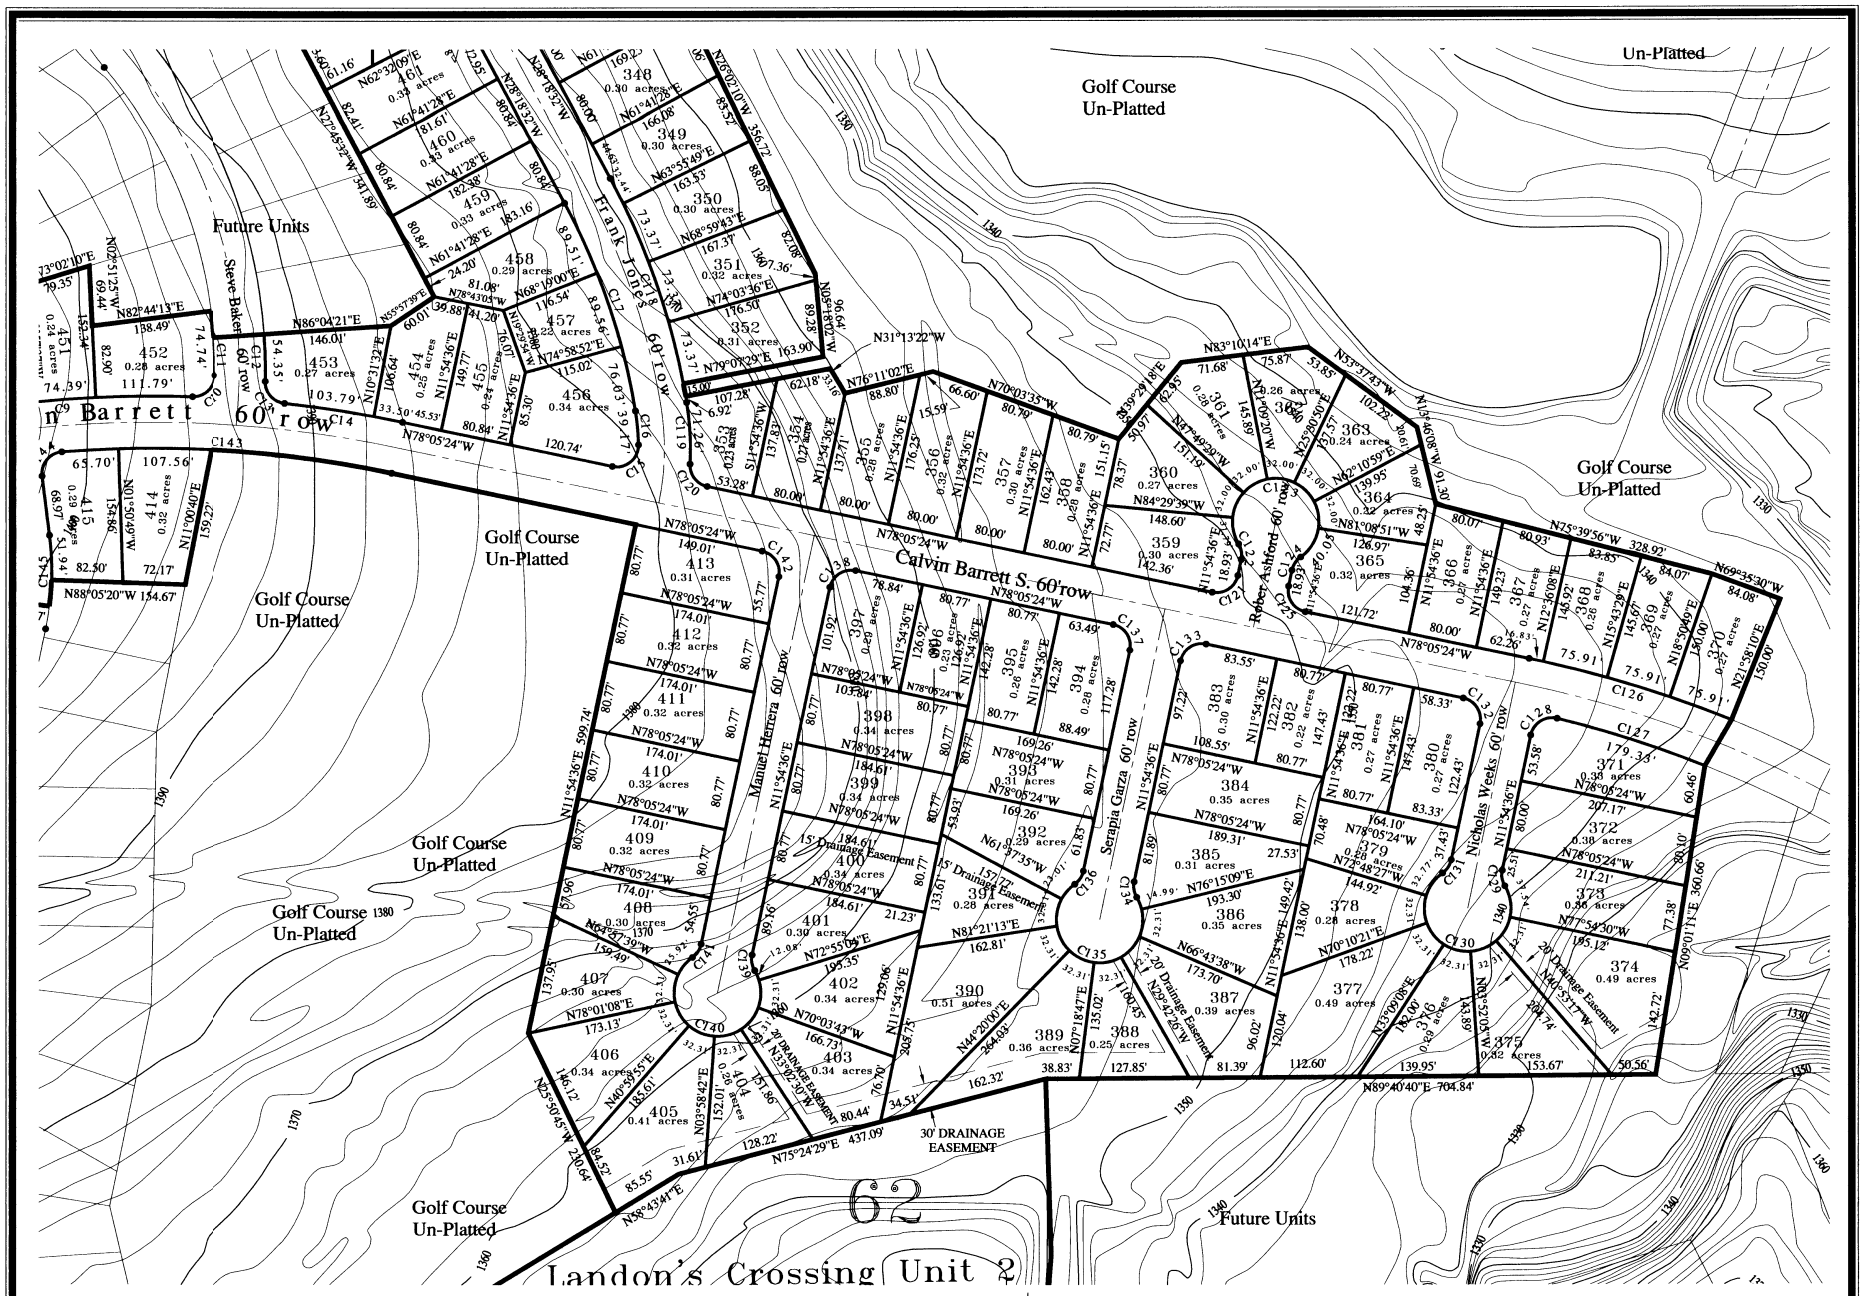
Un-Platted
Golf Course
Un-Platted
Future Units
Steve Baker
Frank Jones 60' row
n Barrett 60' row
Calvin Barrett S. 60'row
Robert Ashford 60' row
Manuel Herrera 60' row
Serapia Garza 60' row
Nicholas Weeks 60' row
Golf Course
Un-Platted
Golf Course 1380
Un-Platted
Golf Course
Un-Platted
Golf Course
Un-Platted
Golf Course
Un-Platted
Future Units
30' DRAINAGE
EASEMENT
Landon's Crossing Unit 2
N89°40'40"E 704.84'
N88°05'20"W 154.67'
N75°24'29"E 437.09'
N58°43'41"E
N25°50'45"W 240.64'
N03°58'42"E
N40°59'45"E
N68°43'44"E
N27°45'45"W 341.89'
N62°32'09"E
N61°41'28"E
N78°43'05"W
N68°19'00"E
N74°58'52"E
N78°05'24"W
N11°54'36"E
N84°29'39"W
N83°10'14"E
N53°37'43"W
N76°11'02"E
N70°03'35"W
N31°13'22"W
N76°15'09"E
N81°21'13"E
N66°43'38"W
N44°20'00"E
N29°42'26"W
N70°10'21"E
N76°54'30"W
N09°01'11"E
N78°01'08"E
N70°03'43"W
N07°18'47"E
N35°00'08"E
N16°53'17"W
N25°50'45"W
N82°44'13"E
N86°04'21"E
N10°31'32"E
N55°57'39"E
N25°51'25"W
N02°23'10"E
N19°00'40"E
N11°54'36"E
N78°05'24"W
Golf Course
Un-Platted
Golf Course
Un-Platted
Golf Course
Un-Platted
Golf Course
Un-Platted
Golf Course
Un-Platted
Future Units
Golf Course
Un-Platted
Golf Course
Un-Platted
Golf Course
Un-Platted
Golf Course
Un-Platted
Golf Course
Un-Platted